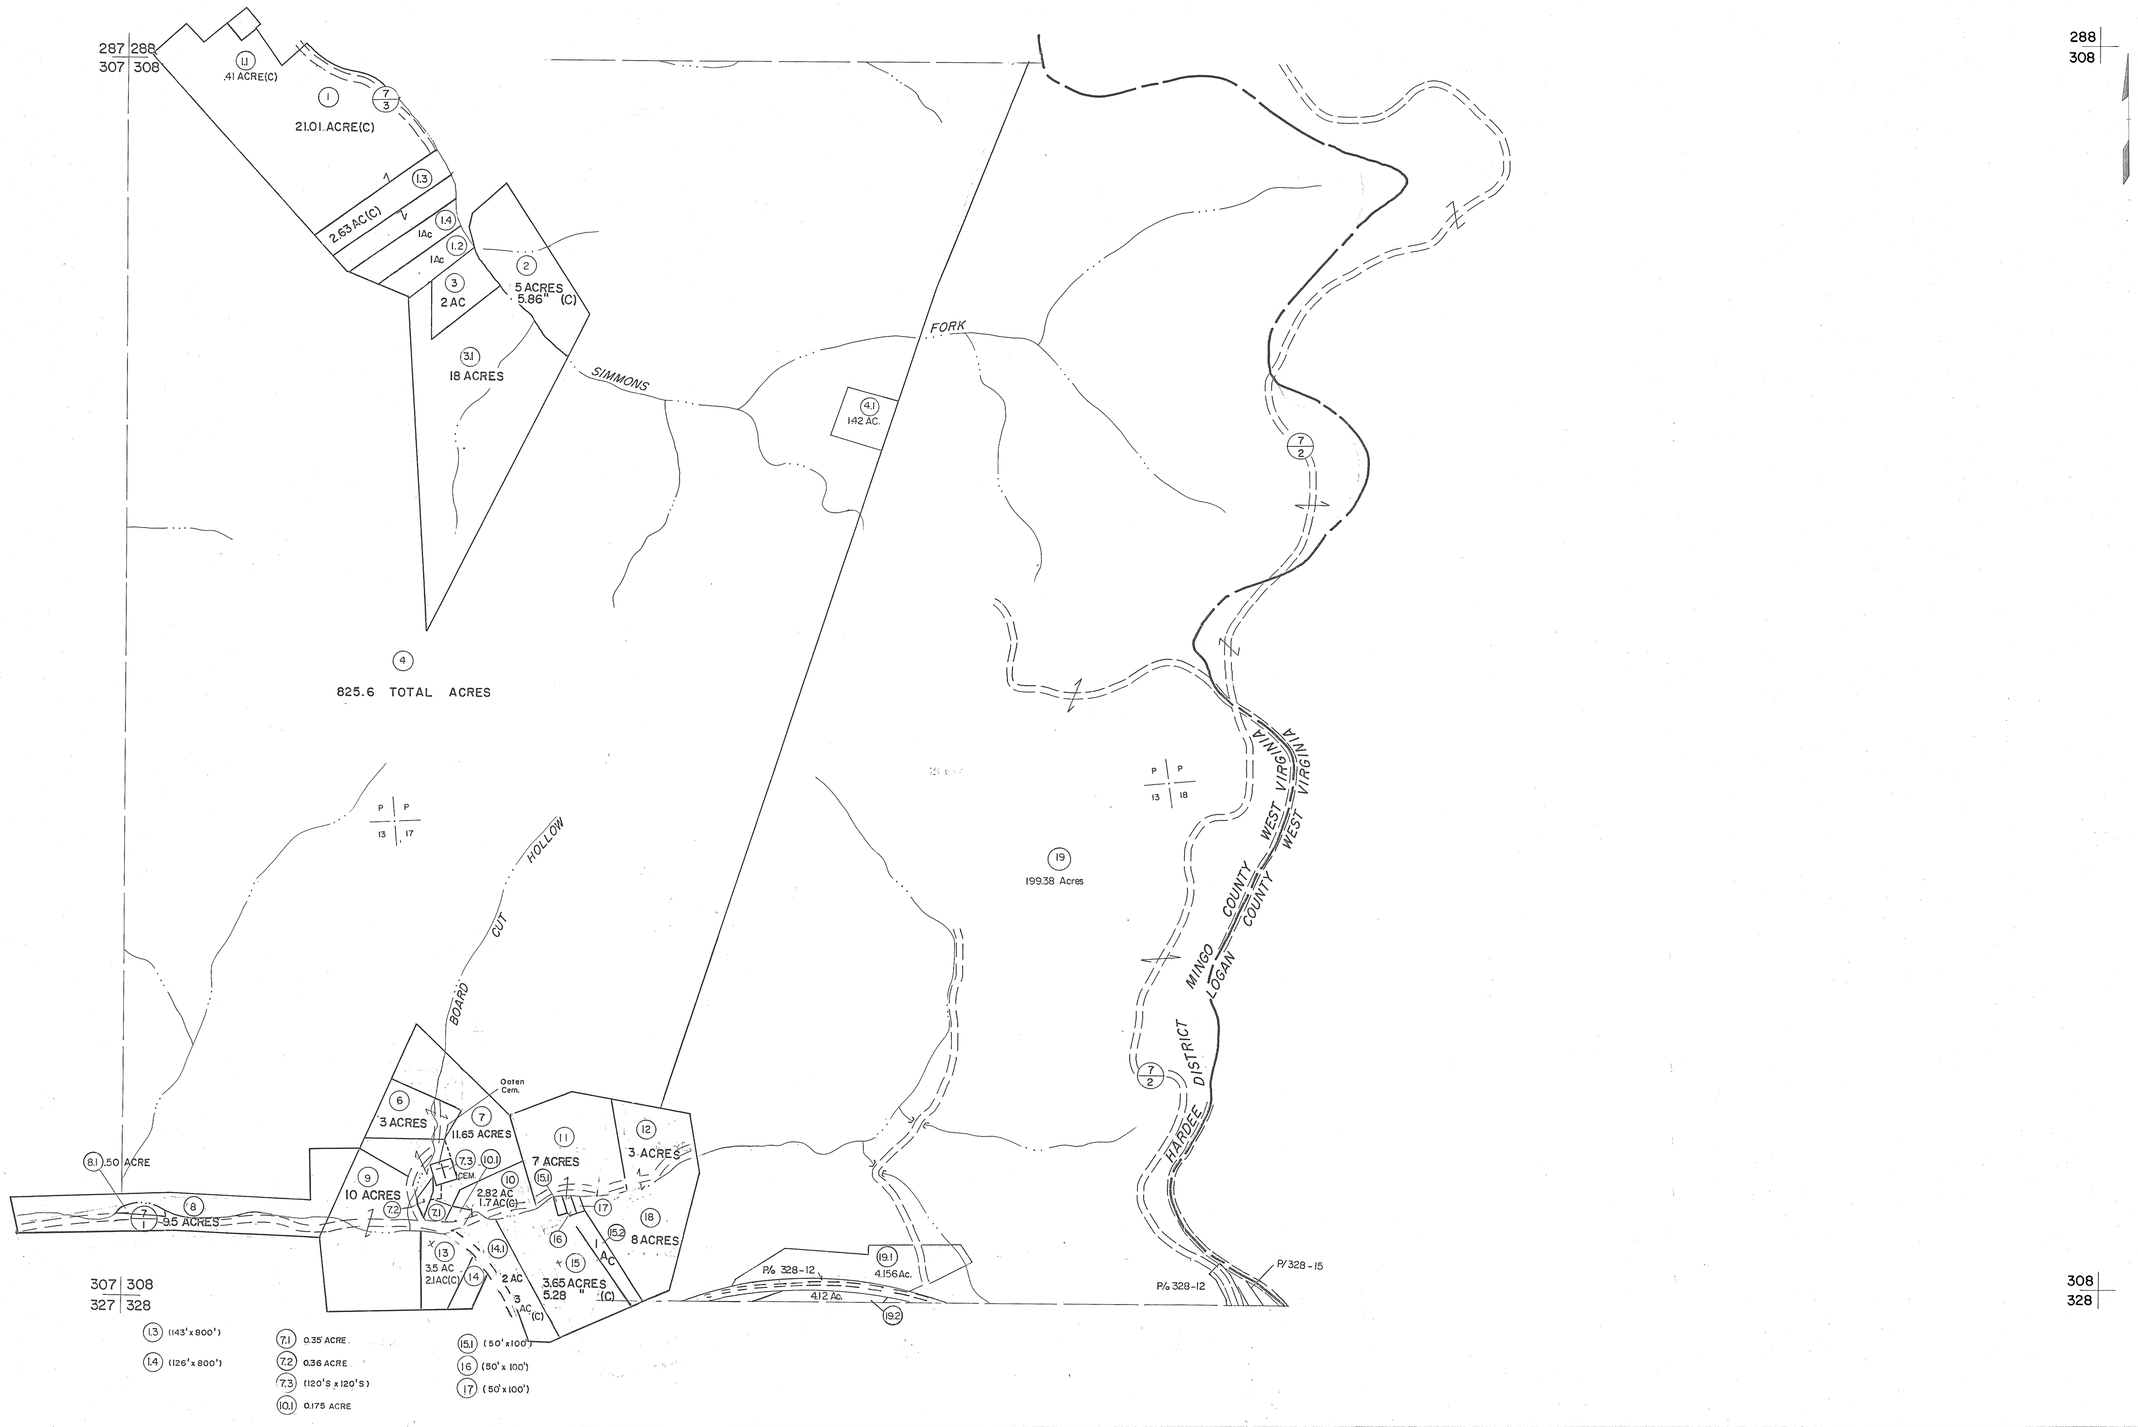

For Tax Purposes Only

Prepared by

MICHAEL BAKER, JR., INC.

Consulting Engineers

Rochester, Pennsylvania

Legend

Property line	Original lot line
Edge of pavement or roadway	Deed lot number (15)
Corporation line	Parcel or index number (99)
District line	Improvement
County line	Railroad

Revisions

1	9-15-63	9	10-07 A.M.	17	
2	10-1-63	10		18	
3	3-31-84	11		19	
4	10-13-86 PENTREE	12		20	
5	2.97	13		21	
6	2-00 A.M.	14		22	
7	5-01 A.M.	15		23	
8	4-05 A.M.	16		24	

KEY MAP

288
307 308
328

MINGO COUNTY

STATE OF WEST VIRGINIA

Office of Assessor

DISTRICT

HARDEE

SHEET NO: 308

Date, Aerial Photography: April, 1961

Photo No:

Date, Map: July, 1962

Scale: 1" = 400'