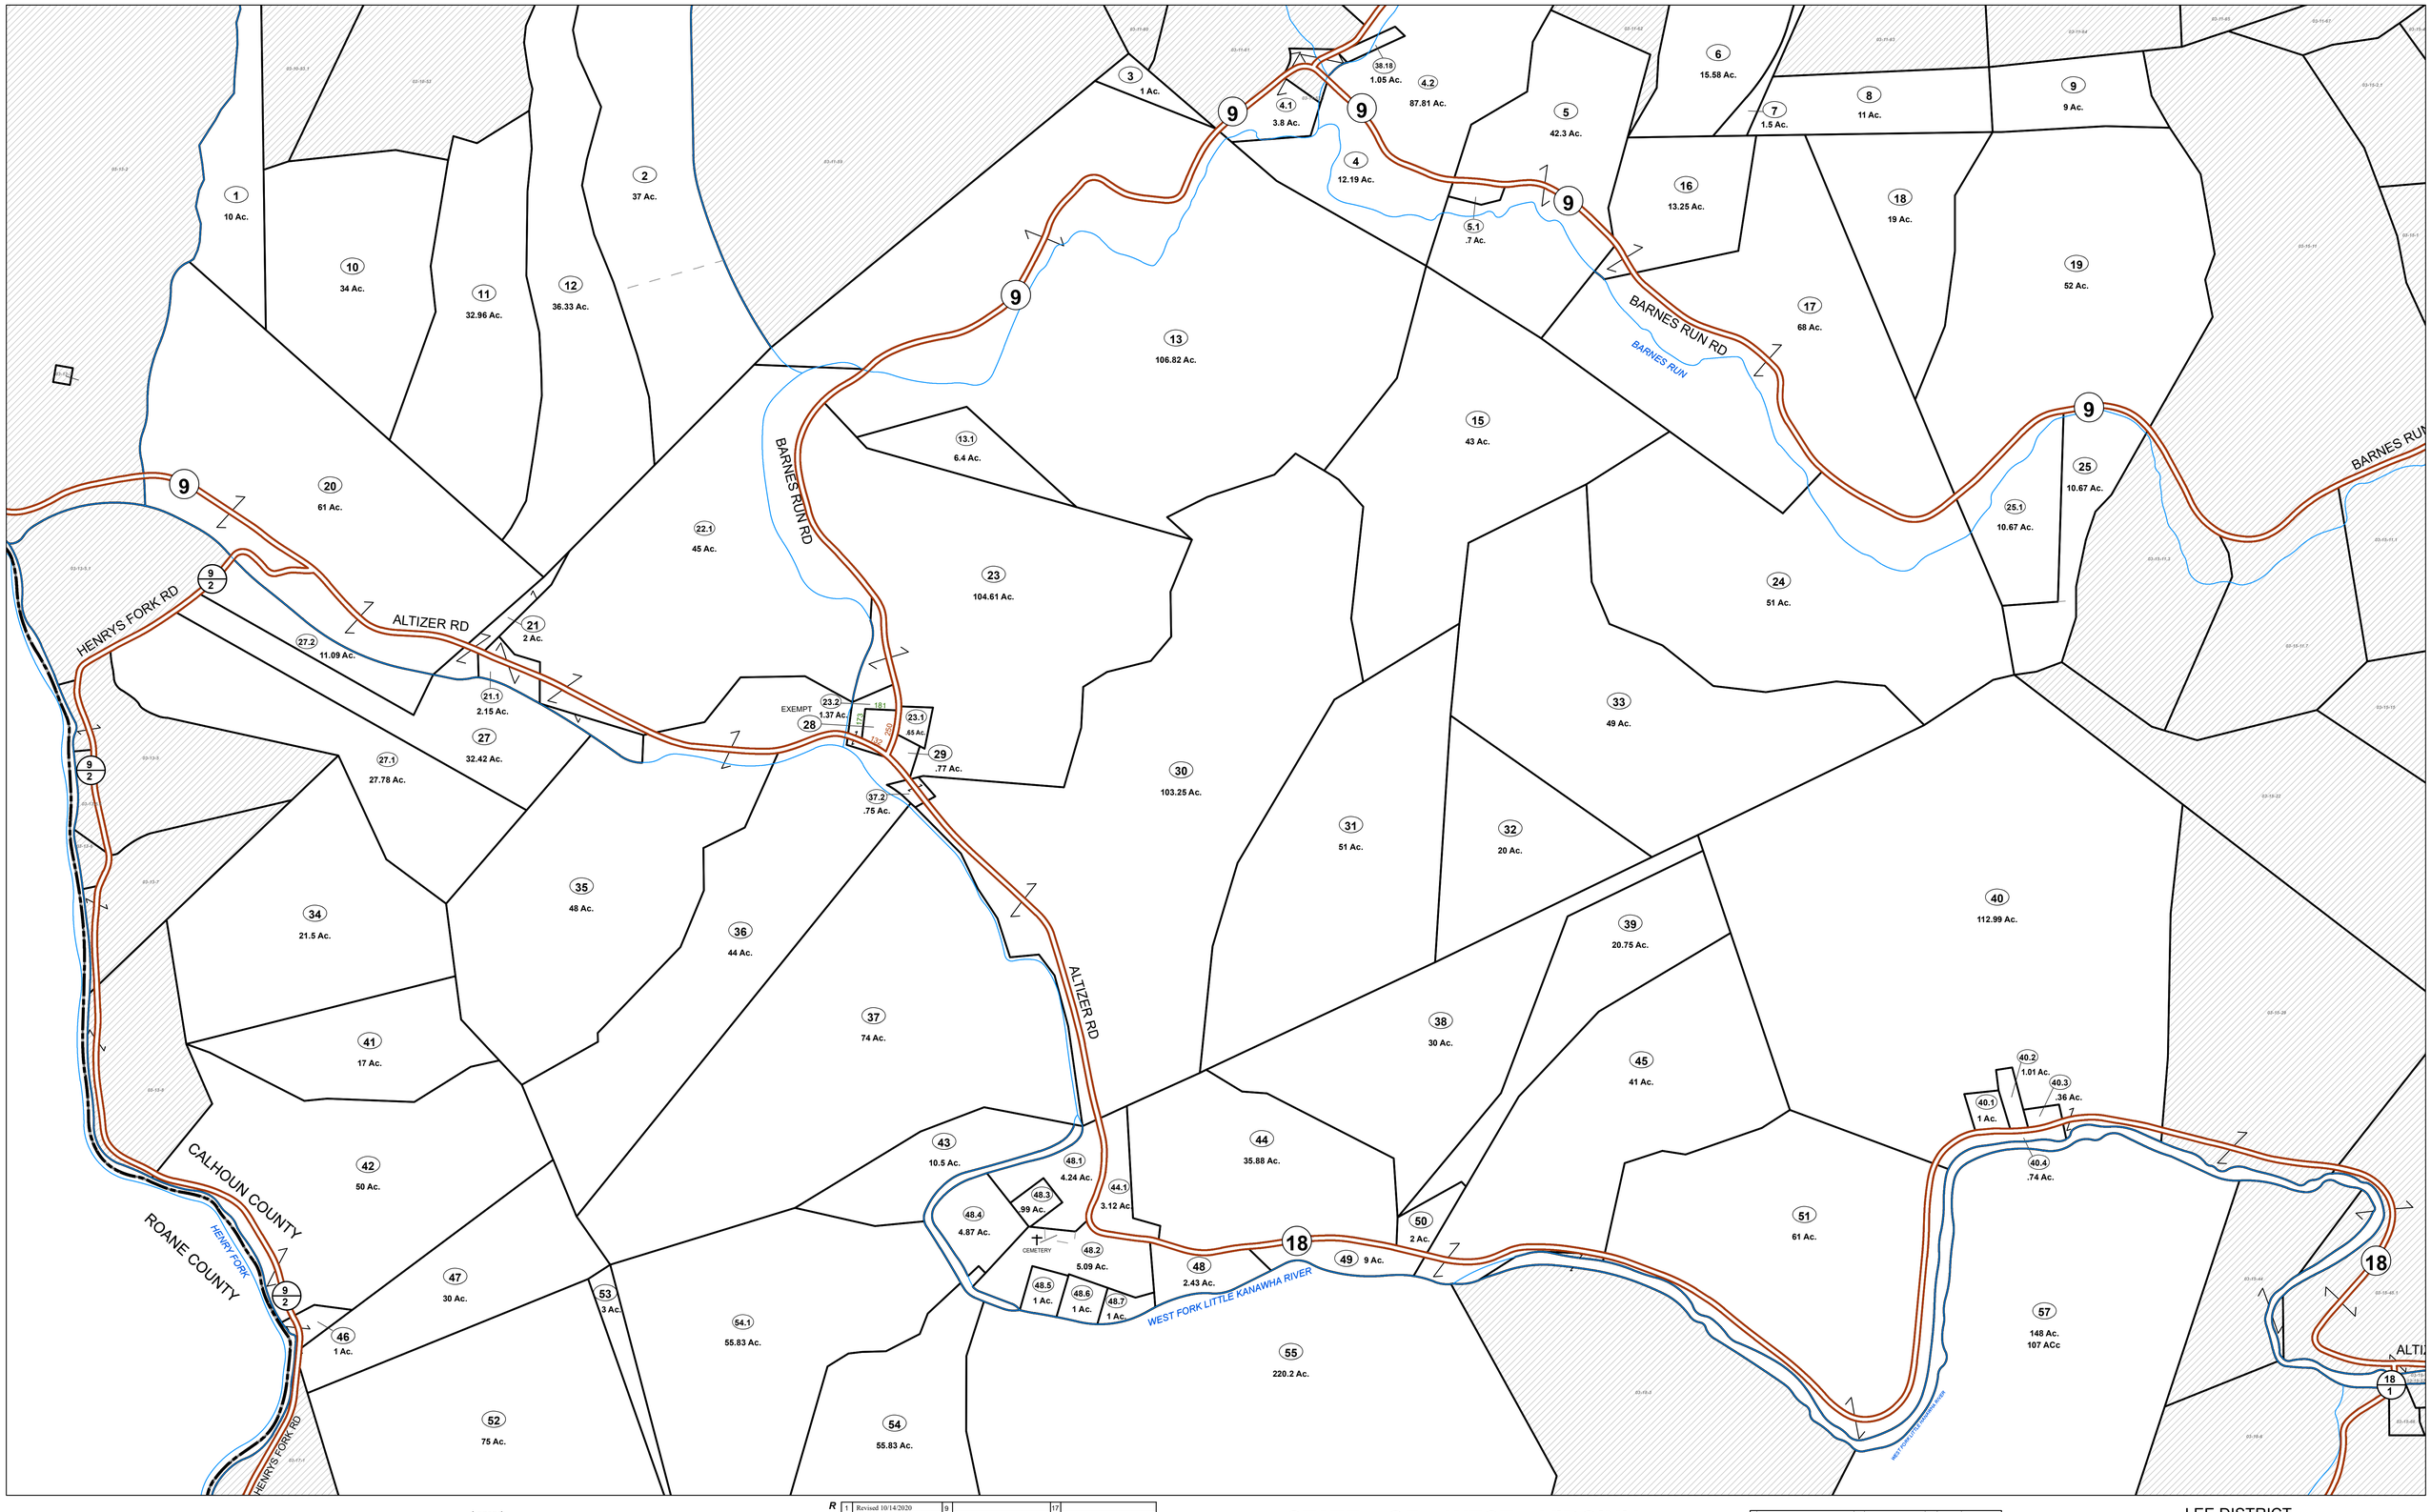

FOR TAX PURPOSES ONLY
NOT FOR CONVEYANCE.

Prepared By:
Jason Nettles
Calhoun County, WV Tax Assessor

Legend

Property Line		Original Lot Line	
Road Right of Way		Lot Number	(15)
Corporation Line		Parcel Number	99
District Line		Water	
County Line		Railroad	

Revisions

1	Revised 10/14/2020	9		17	
2	Revised 11/03/2022	10		18	
3	Revised 01/18/2023	11		19	
4	Revised 01/18/2024	12		20	
5		13		21	
6		14		22	
7		15		23	
8		16		24	

STATE OF WEST VIRGINIA
COUNTY OF CALHOUN
Office of Assessor

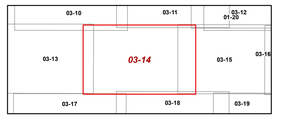

N

LEE DISTRICT
Map: 14
Date, Aerial Photography: 2019
Date, Map: 2/12/2024
Scale: **1 " = 400 '**