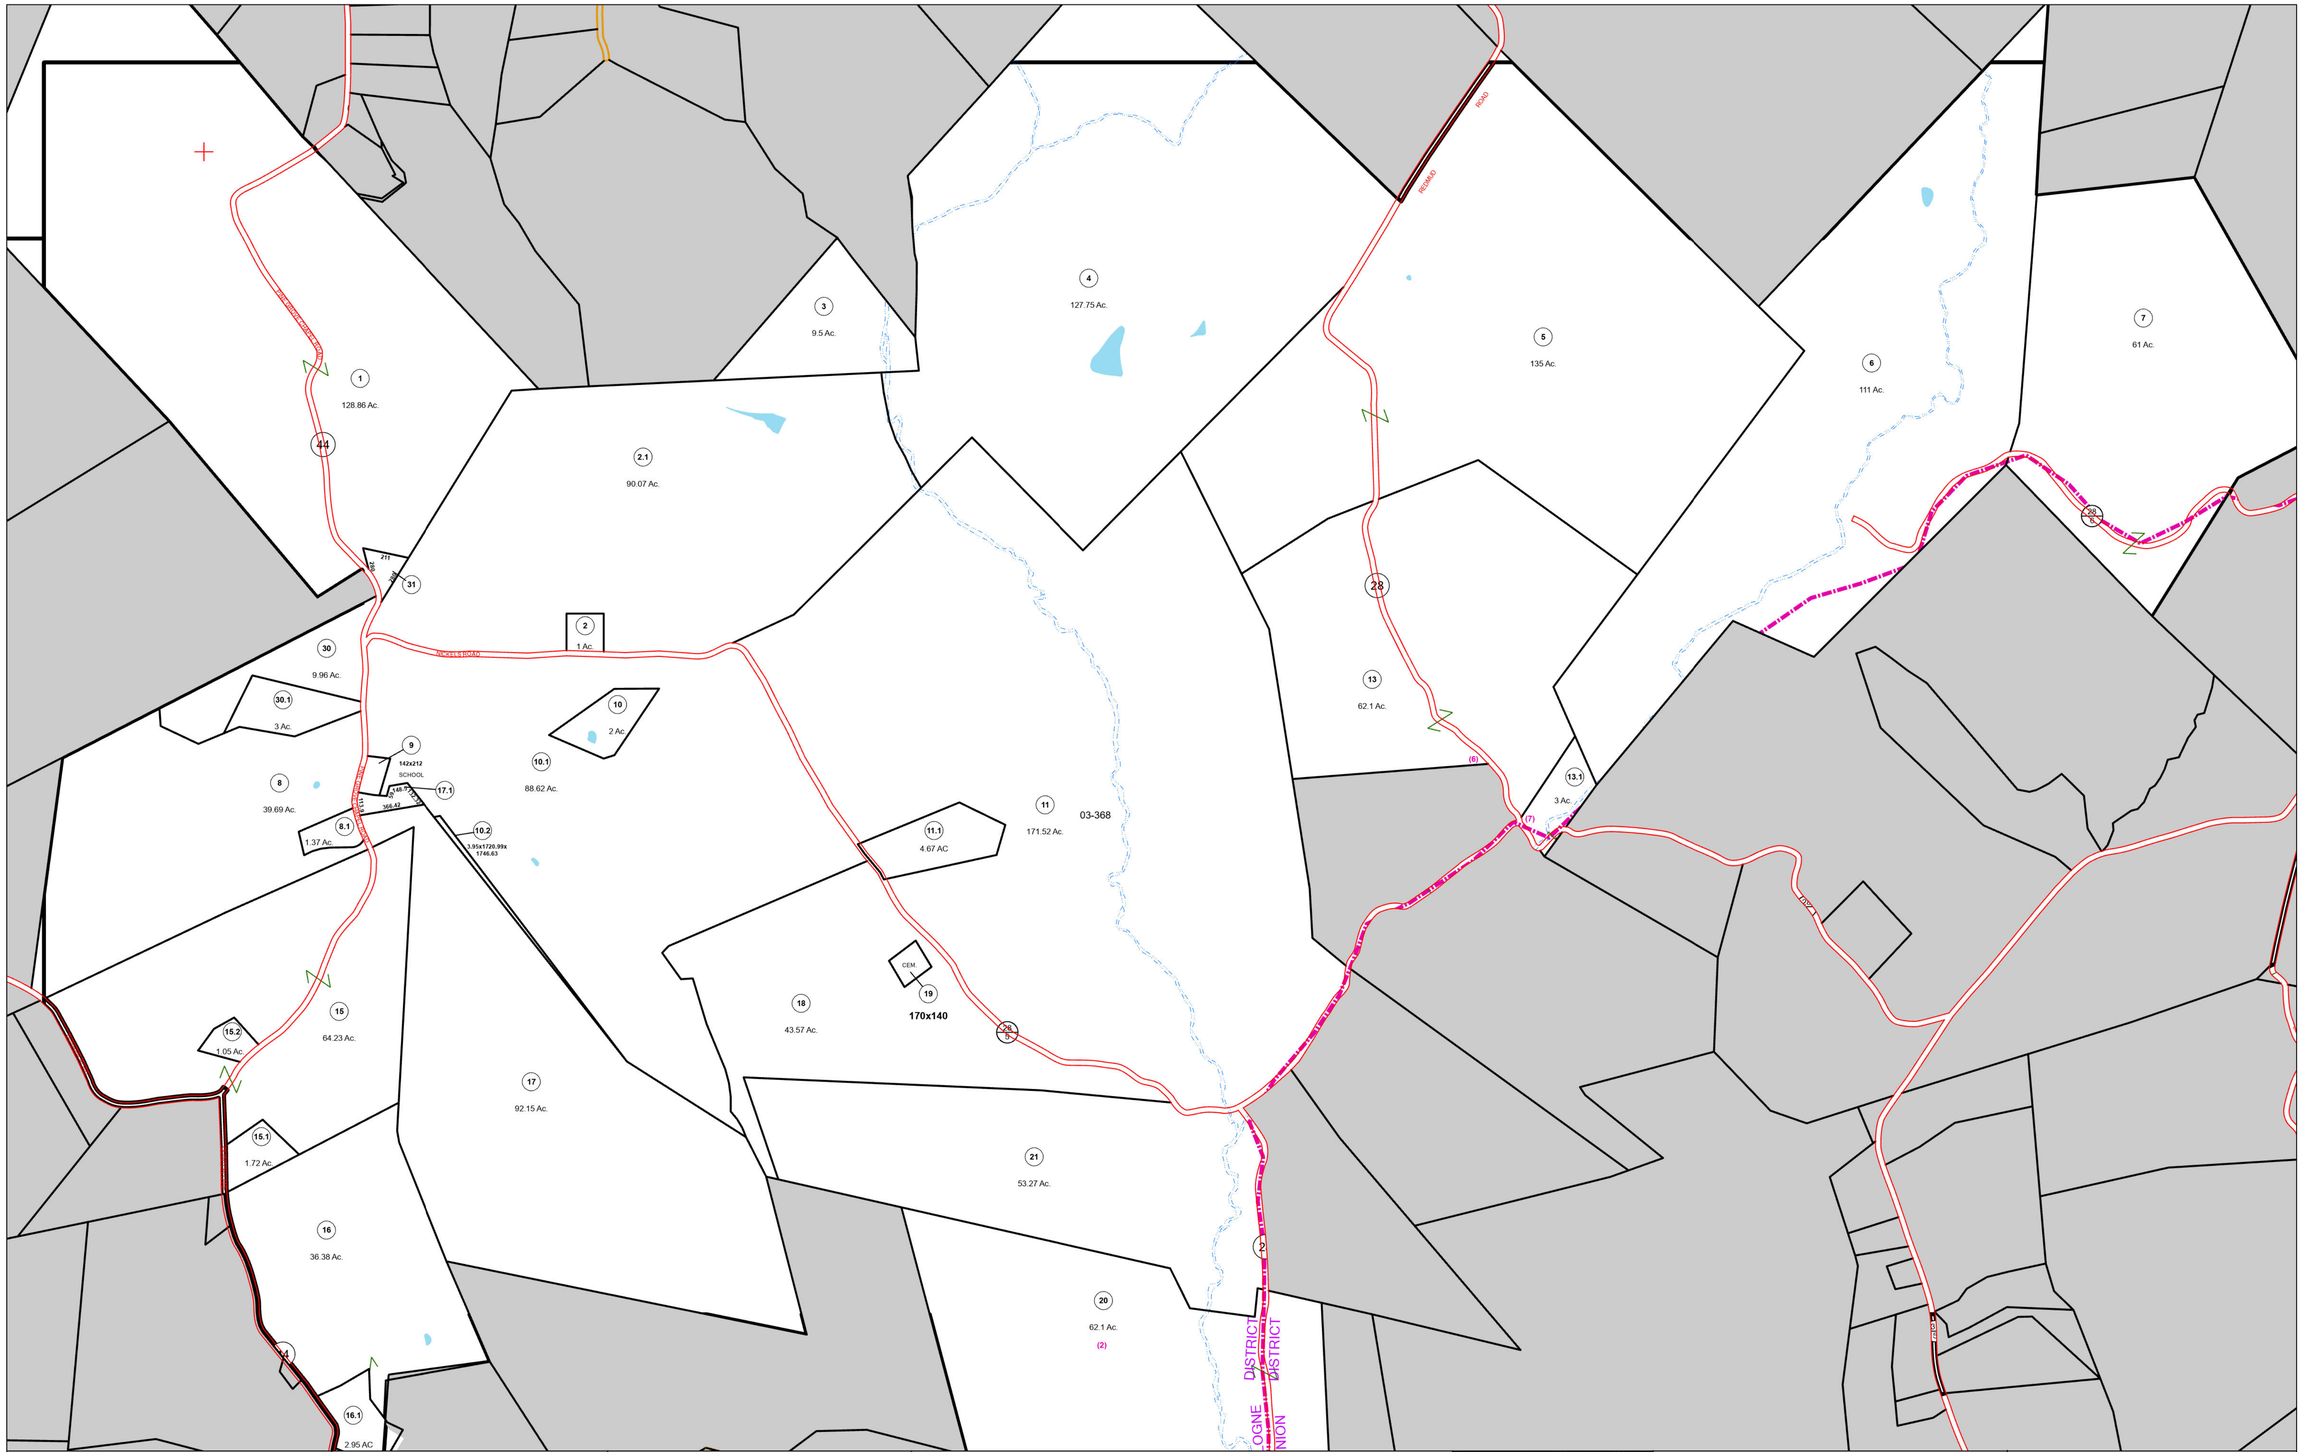


N

**FOR TAX PURPOSES ONLY**

THIS MAP IS NOT A LEGAL DOCUMENT
NOR IS IT TO BE MISUNDERSTOOD
TO BE A LEGAL SURVEY

**Legend**

| | |
|---|---|
| District Boundary | Deed lot Number (15) |
| Previous Deed | Parcel or Index Number (9) |
| Property | UNKNOWN |
| Road Easement | Improvement |
| Railroad Right of Way | Cemetery |
| Road Right of Way | School |
| River | Church |

**Restriction**

All tax maps created under the provisions of reappraisal legislation are the property of the Assessor of Mason County, West Virginia and the reproduction, copying, modification, distribution or sale of such tax maps or any copies thereof without the written permission of the Mason County Assessor is prohibited by law.

**Revisions**

| | | | | | | | |
|---|---|---|---|---|---|---|---|
| 1 | | 10 | | 19 | | 28 | |
| 2 | | 11 | | 20 | | 29 | |
| 3 | | 12 | | 21 | | 30 | |
| 4 | | 13 | | 22 | | 31 | |
| 5 | | 14 | | 23 | | 32 | |
| 6 | | 15 | | 24 | | 33 | |
| 7 | | 16 | | 25 | | 34 | |
| 8 | | 17 | | 26 | | 35 | |
| 9 | | 18 | | 27 | | 36 | |

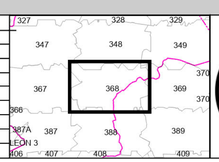


**OFFICE OF THE ASSESSOR**
**MASON COUNTY**
**POINT PLEASANT, WV**

**COLOGNE**

Date of Publication: 1/26/2024

Scale: