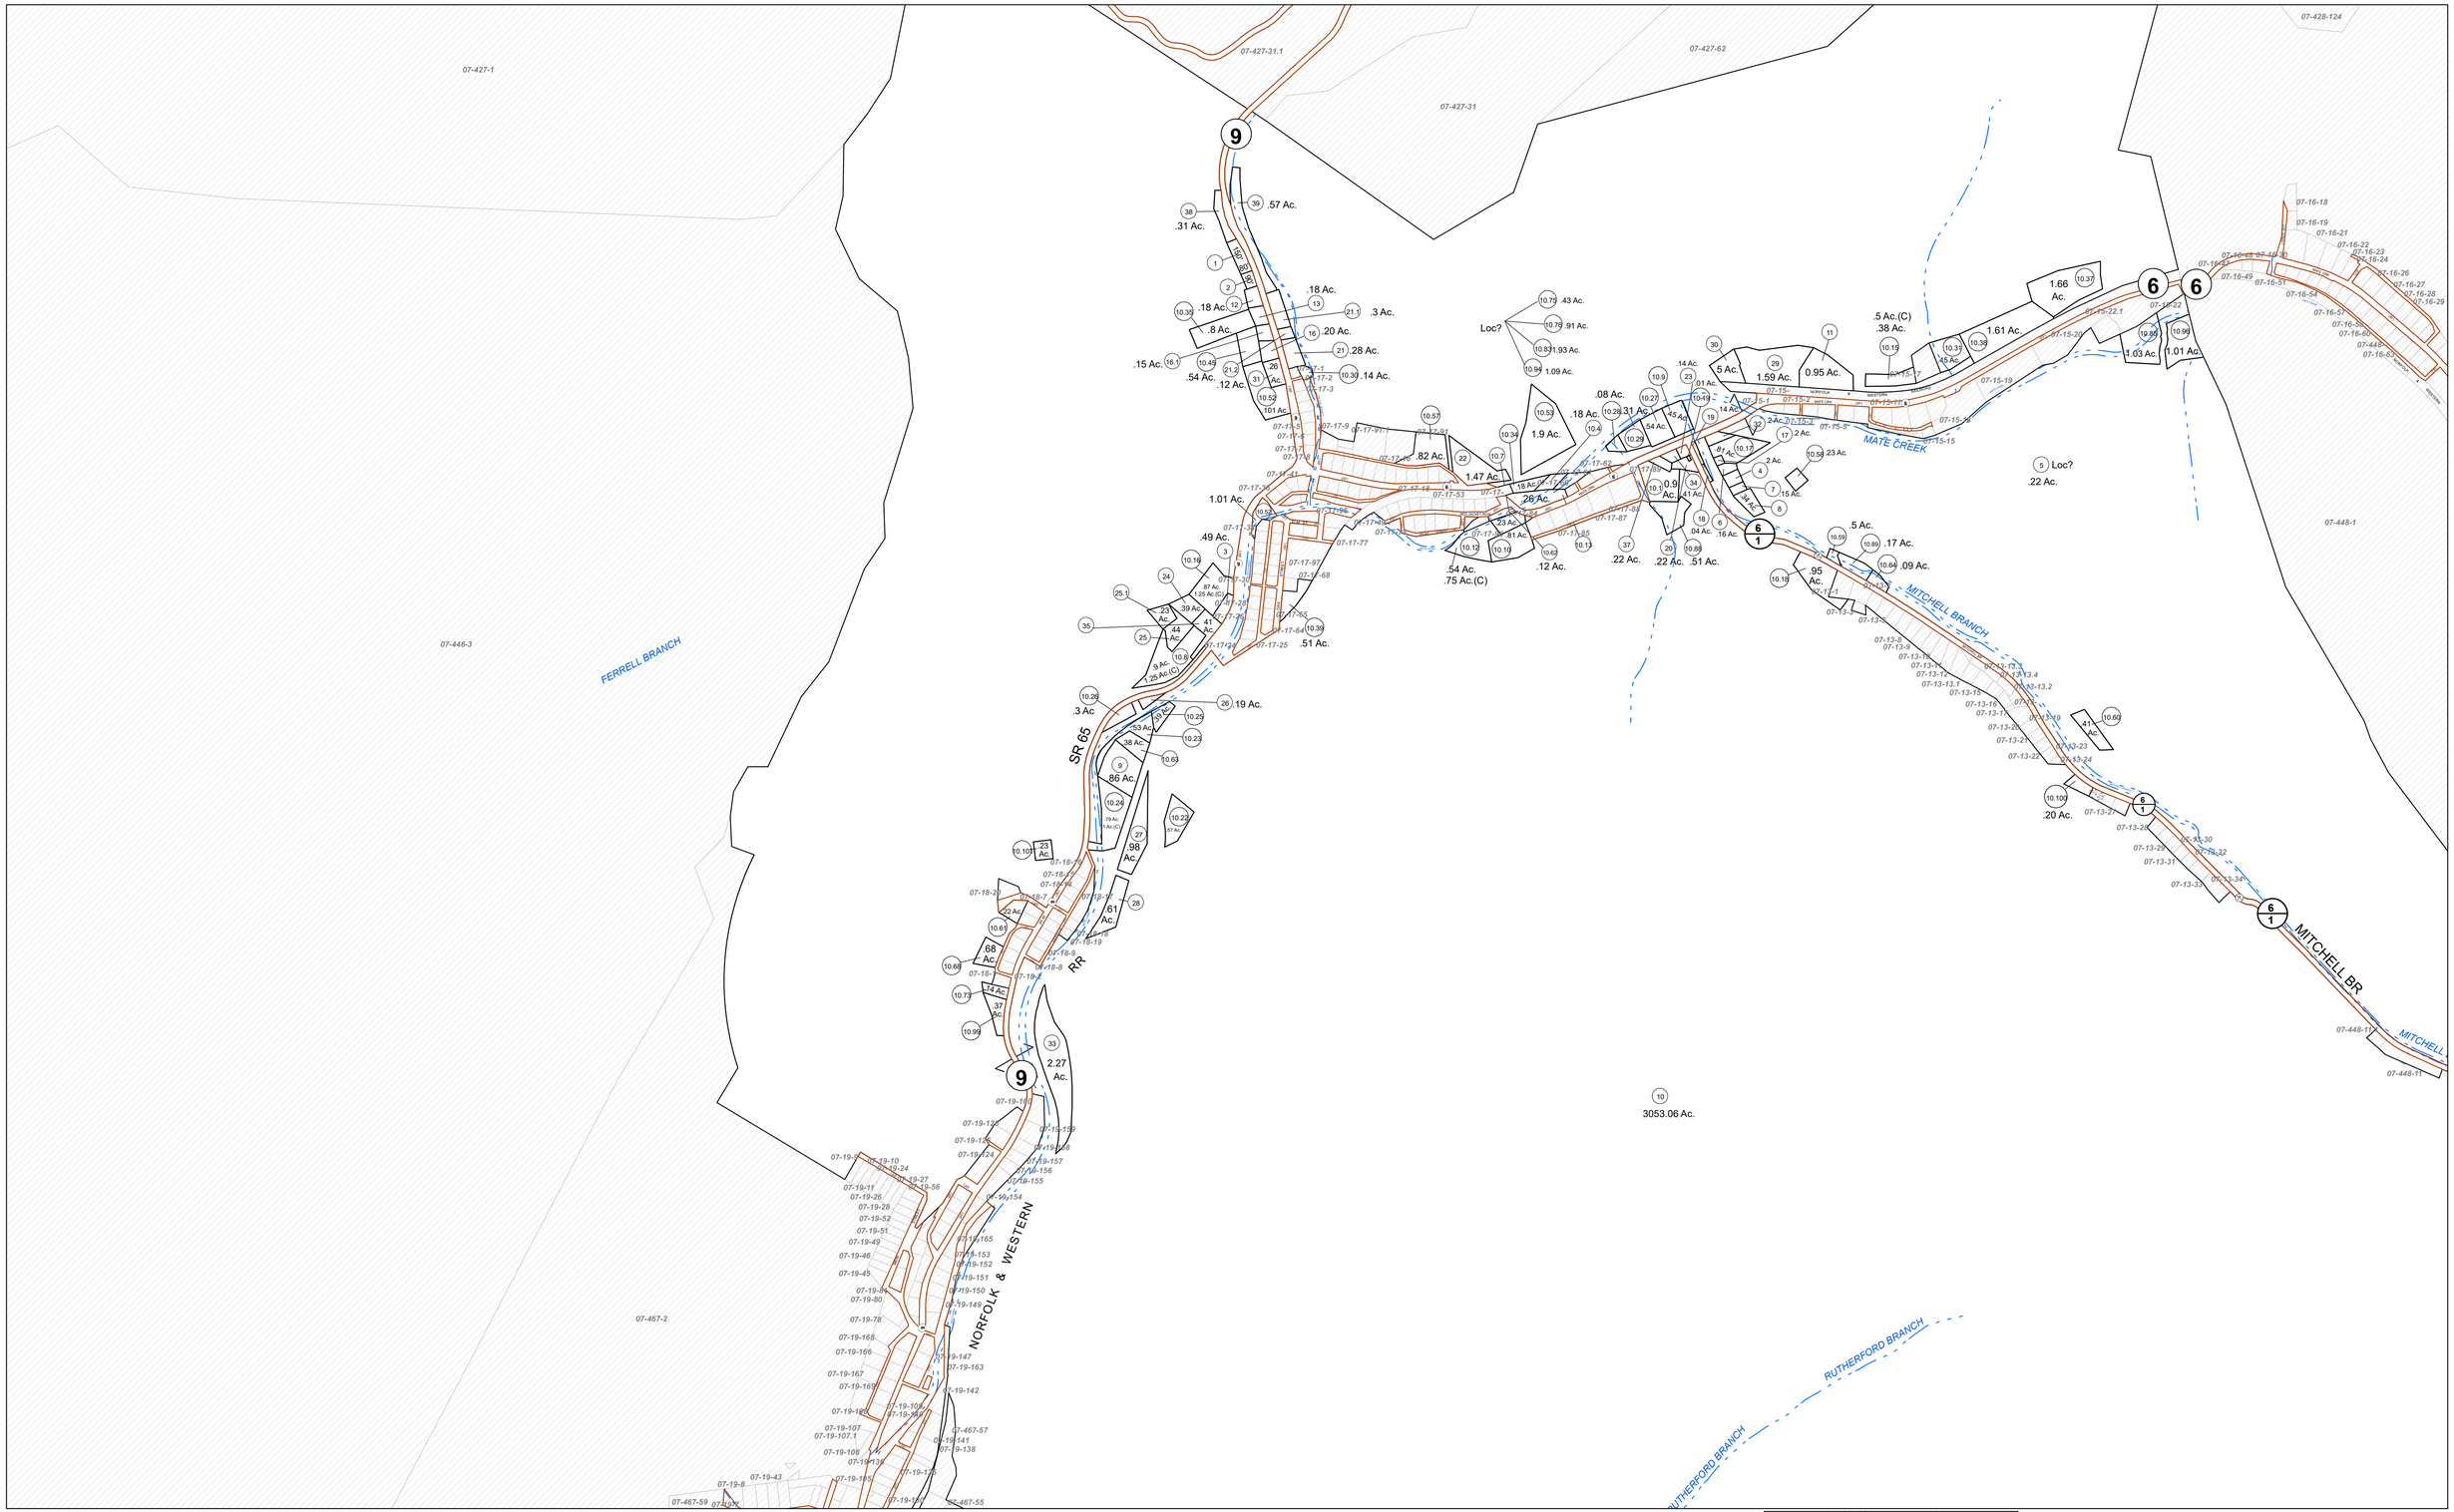

FOR TAX PURPOSES ONLY

Prepared By:

Ramona Mahon
Mingo County Assessor

Legend

Property Line		Original Lot Line	
Road Right of Way		Lot Number	(15)
Corporation Line		Parcel Number	99
District Line		Water	
County Line		Railroad	

Revisions

1	Revised 1/1/18	9		17	
2	Revised 2/10/2021	10		18	
3	Revised 1/16/2023	11		19	
4	Revised 1/30/2025	12		20	
5		13		21	
6		14		22	
7		15		23	
8		16		24	

STATE OF WEST VIRGINIA
COUNTY OF MINGO
Office of Assessor

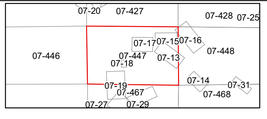

N

MAGNOLIA

Map: 447

Date, Aerial Photography: 2003

Date, Map: 1/30/2025

Scale: **1 " = 400 '**