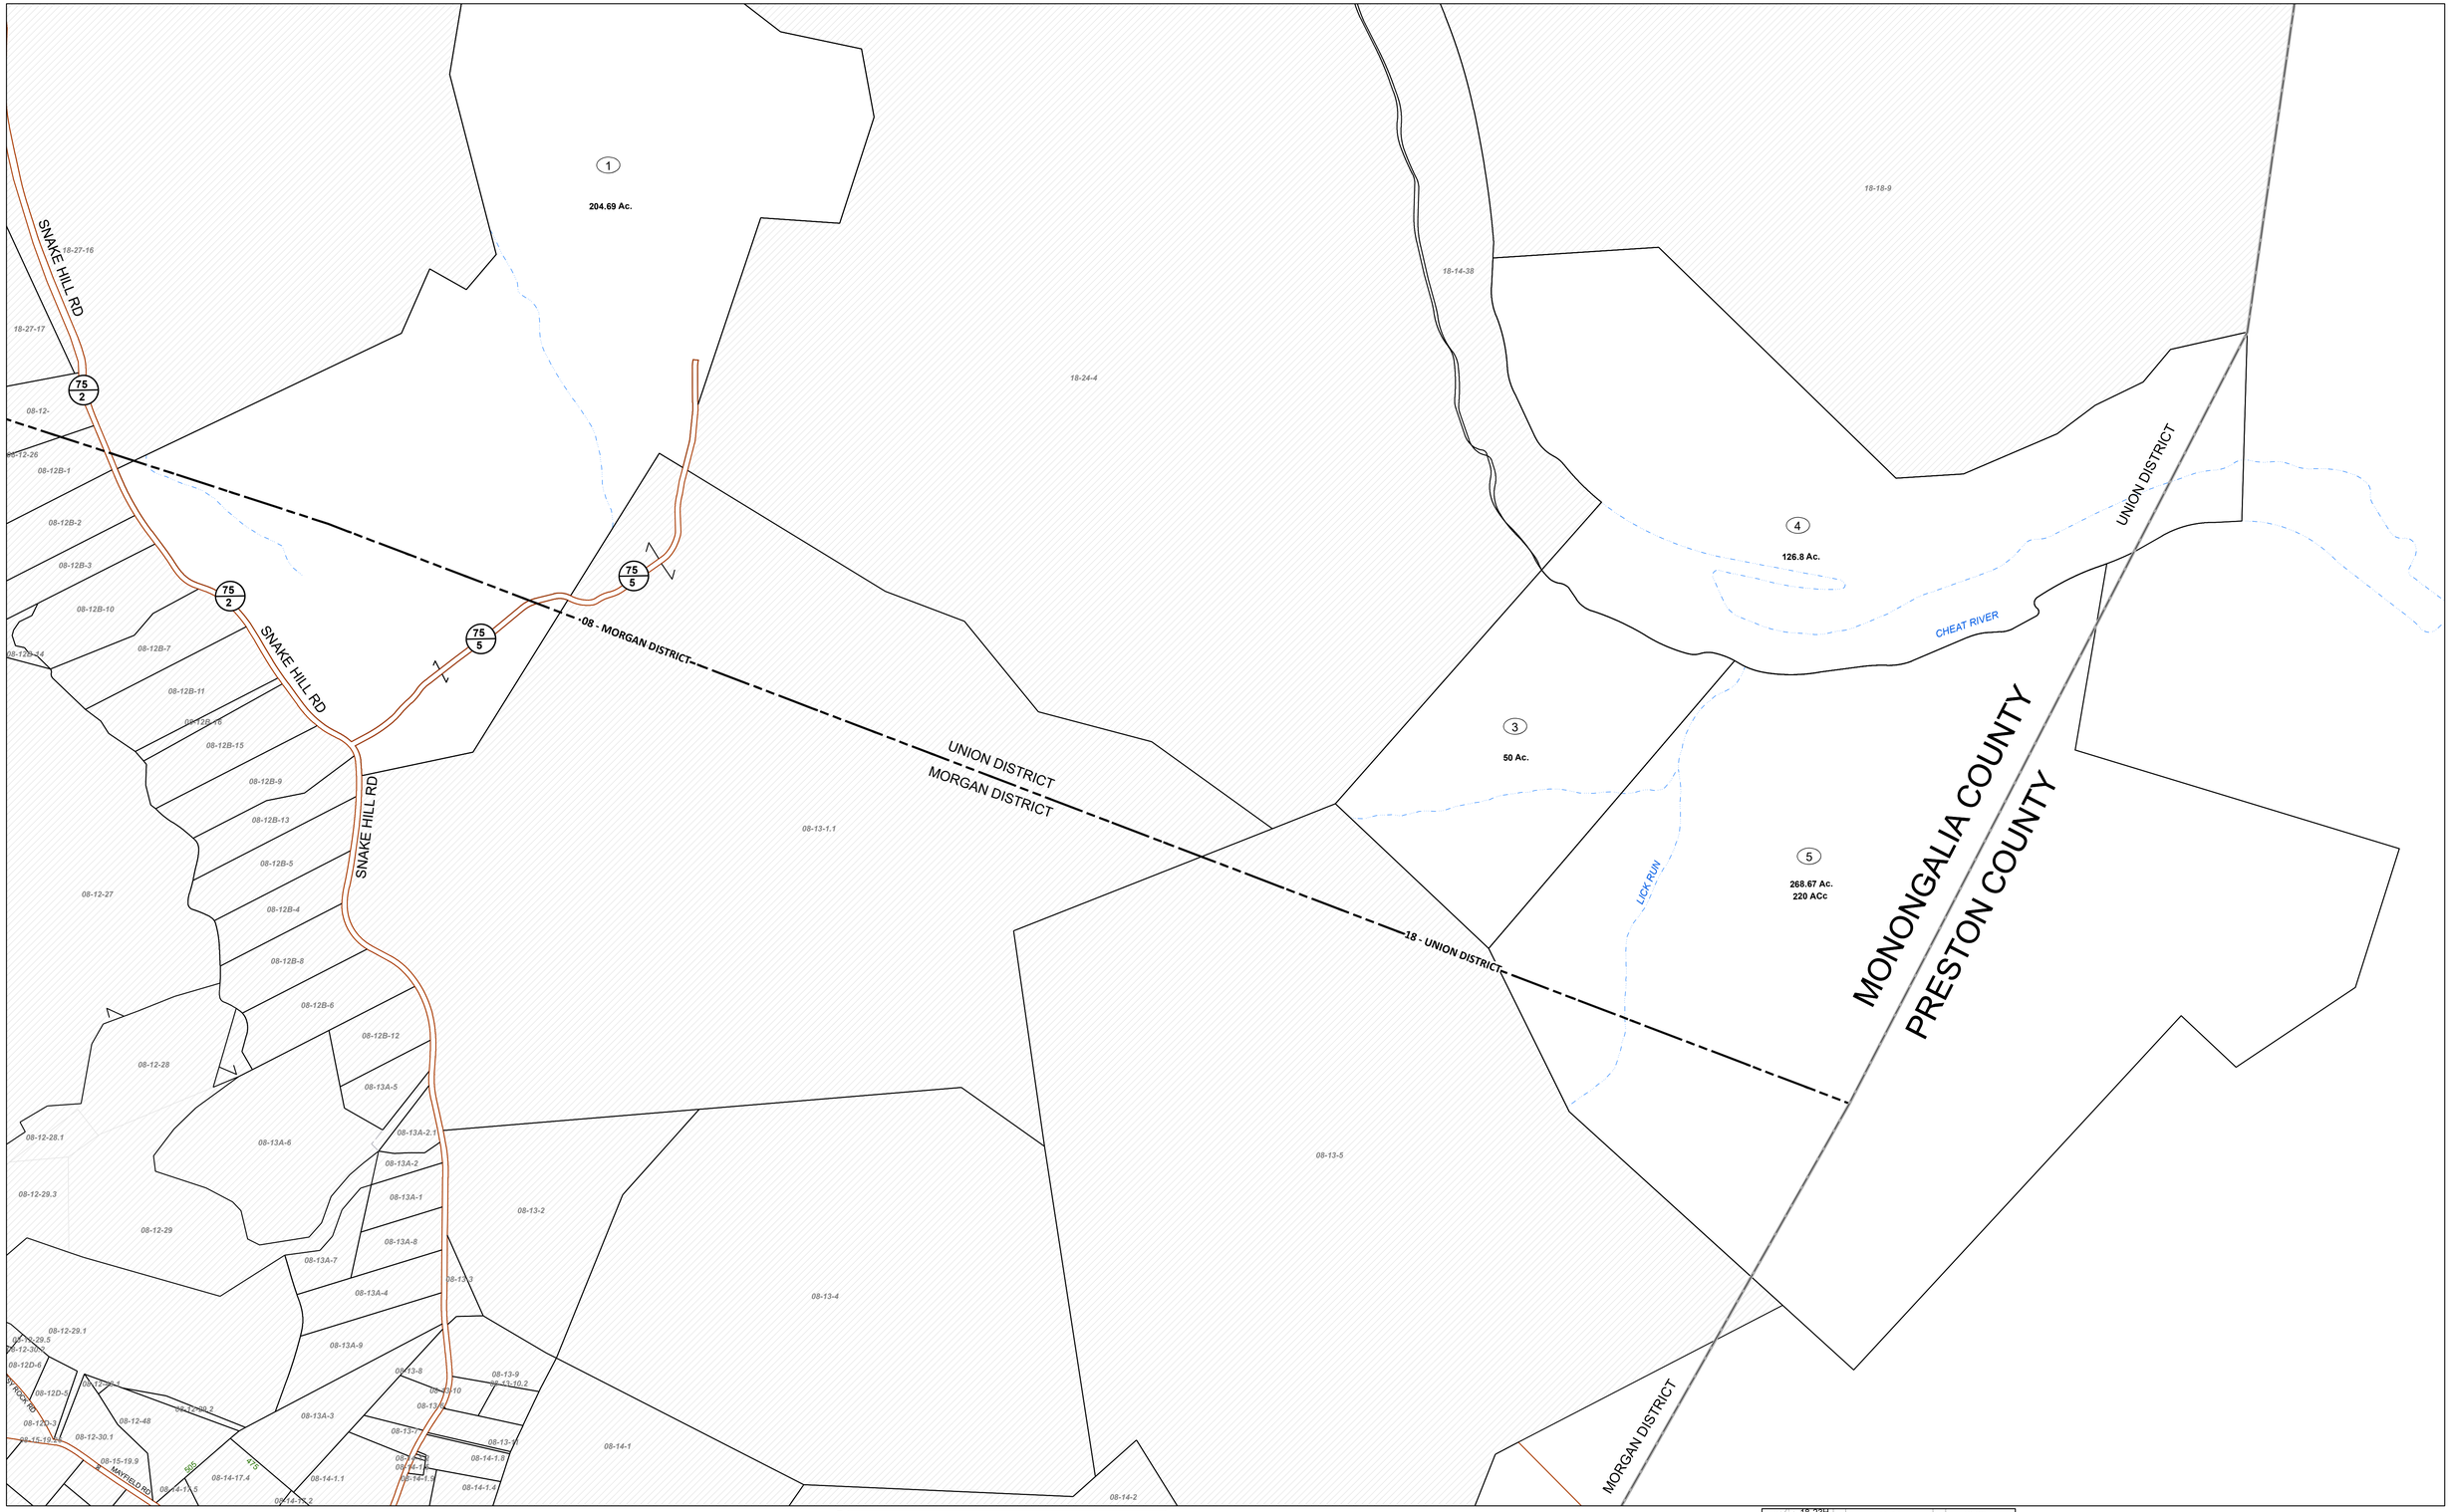

FOR TAX PURPOSES ONLY

Prepared By:

Mark Musick
Monongalia County Assessor

Legend

Property Line		Original Lot Line	
Road Right of Way		Lot Number	(15)
Corporation Line		Parcel Number	99
District Line		Water	
County Line		Railroad	

Revisions

1	Revised 6/1/15	9		17	
2	Mxd Rev. 01/2024 JF	10		18	
3		11		19	
4		12		20	
5		13		21	
6		14		22	
7		15		23	
8		16		24	

STATE OF WEST VIRGINIA
COUNTY OF MONONGALIA
Office of Assessor

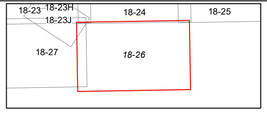

N

UNION DISTRICT
District 18 Map No: 26

Date, Aerial Photography:
Date, Map: 1/26/2024
Scale: **1 " = 400 '**