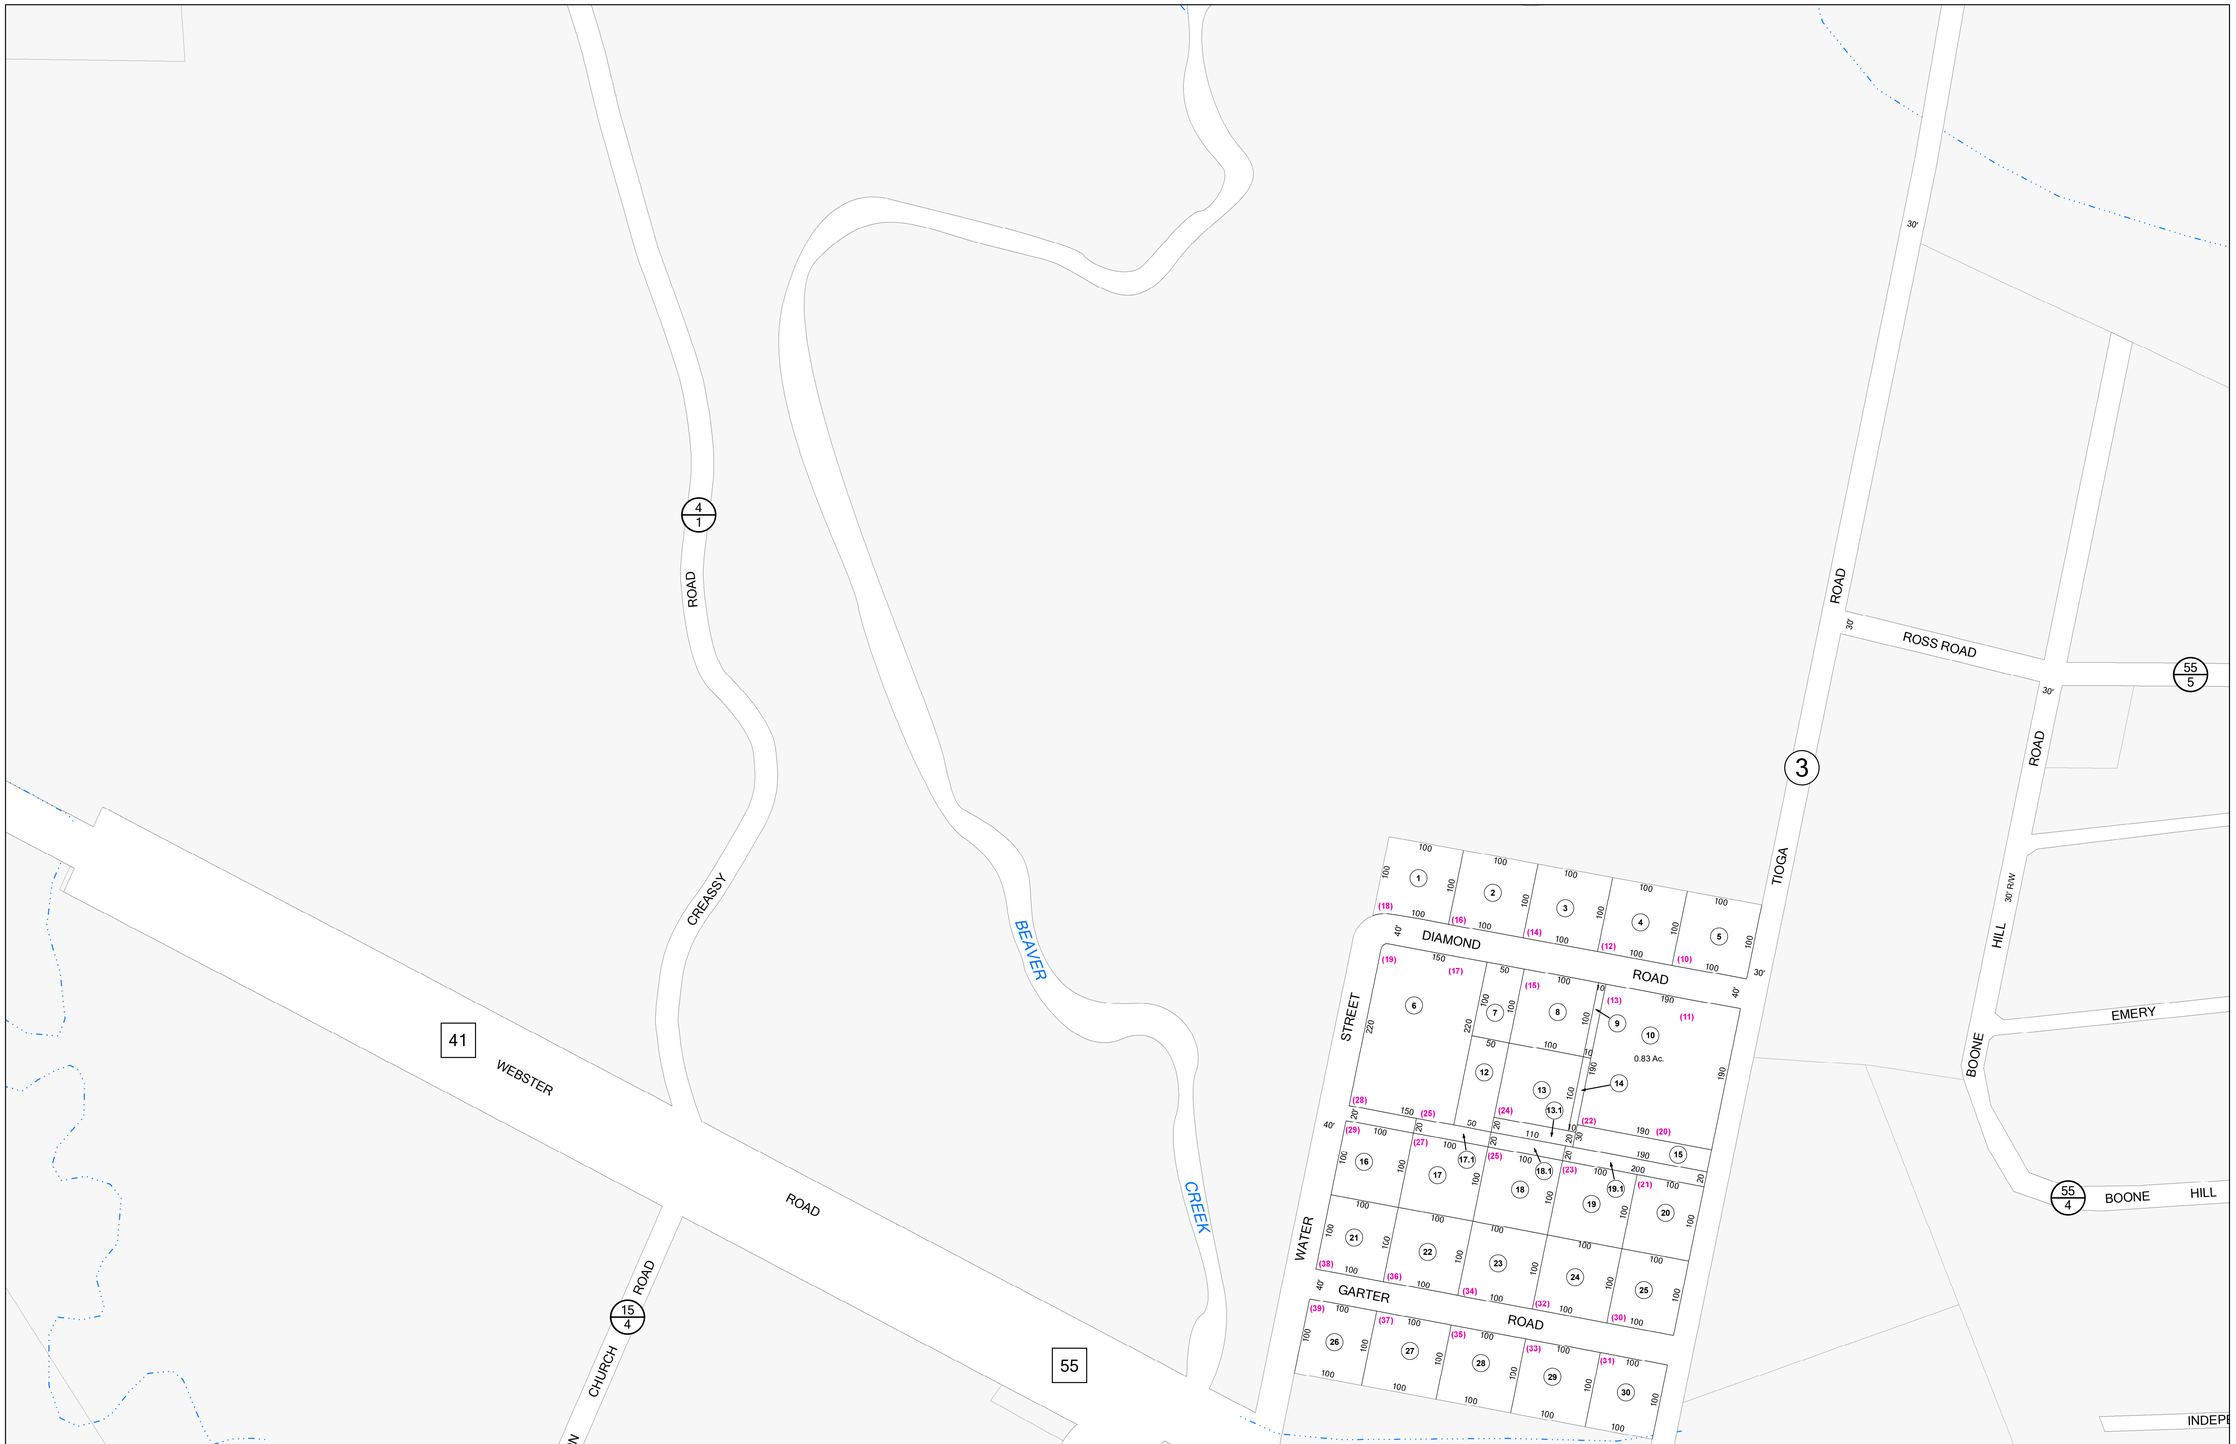

N

FOR TAX PURPOSES ONLY

LANDMARK geospatial
A Division of Landmark Forestry LLC

Legend

District Boundary		Deed lot Number	(15)
Previous Deed		Parcel or Index Number	9
Property		Unknown	
Road Easement		Improvement	
Railroad Right of Way		Cemetery	
Road Right of Way		Church	
River		Educational	

Restriction

REPRODUCTION OF TAX MAPS PROHIBITED
- It is unlawful to copy, photocopy, scan, photograph, or otherwise reproduce this tax map. Pursuant to the provisions of W.Va. CSR § 189-5-5 (2013) no person may reproduce, copy, distribute or sell copies of tax maps prepared by the counties without having first obtained the written permission of the Nicholas County Assessor. In addition to other penalties and civil remedies, any person who, without the written permission of the Nicholas County Assessor, reproduces, copies, distributes, or sells or who allows the reproduction, copying, distribution or sale of tax maps prepared by the Nicholas County Assessor, shall be refused permission by the Nicholas County Assessor or Assessor's agent to purchase tax maps in the future.

1	LANDMARK 5/2014	10		19		28	
2		11		20		29	
3		12		21		30	
4		13		22		31	
5		14		23		32	
6		15		24		33	
7		16		25		34	
8		17		26		35	
9		18		27		36	

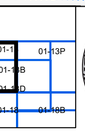

OFFICE OF THE ASSESSOR
NICHOLAS COUNTY WEST VIRGINIA

NICHOLAS COUNTY

Assessor's Office

SUMMERSVILLE, WV

BEAVER

District 01 Map No. 13A

Date of Publication: 11/21/2024

Scale: 1"=100'