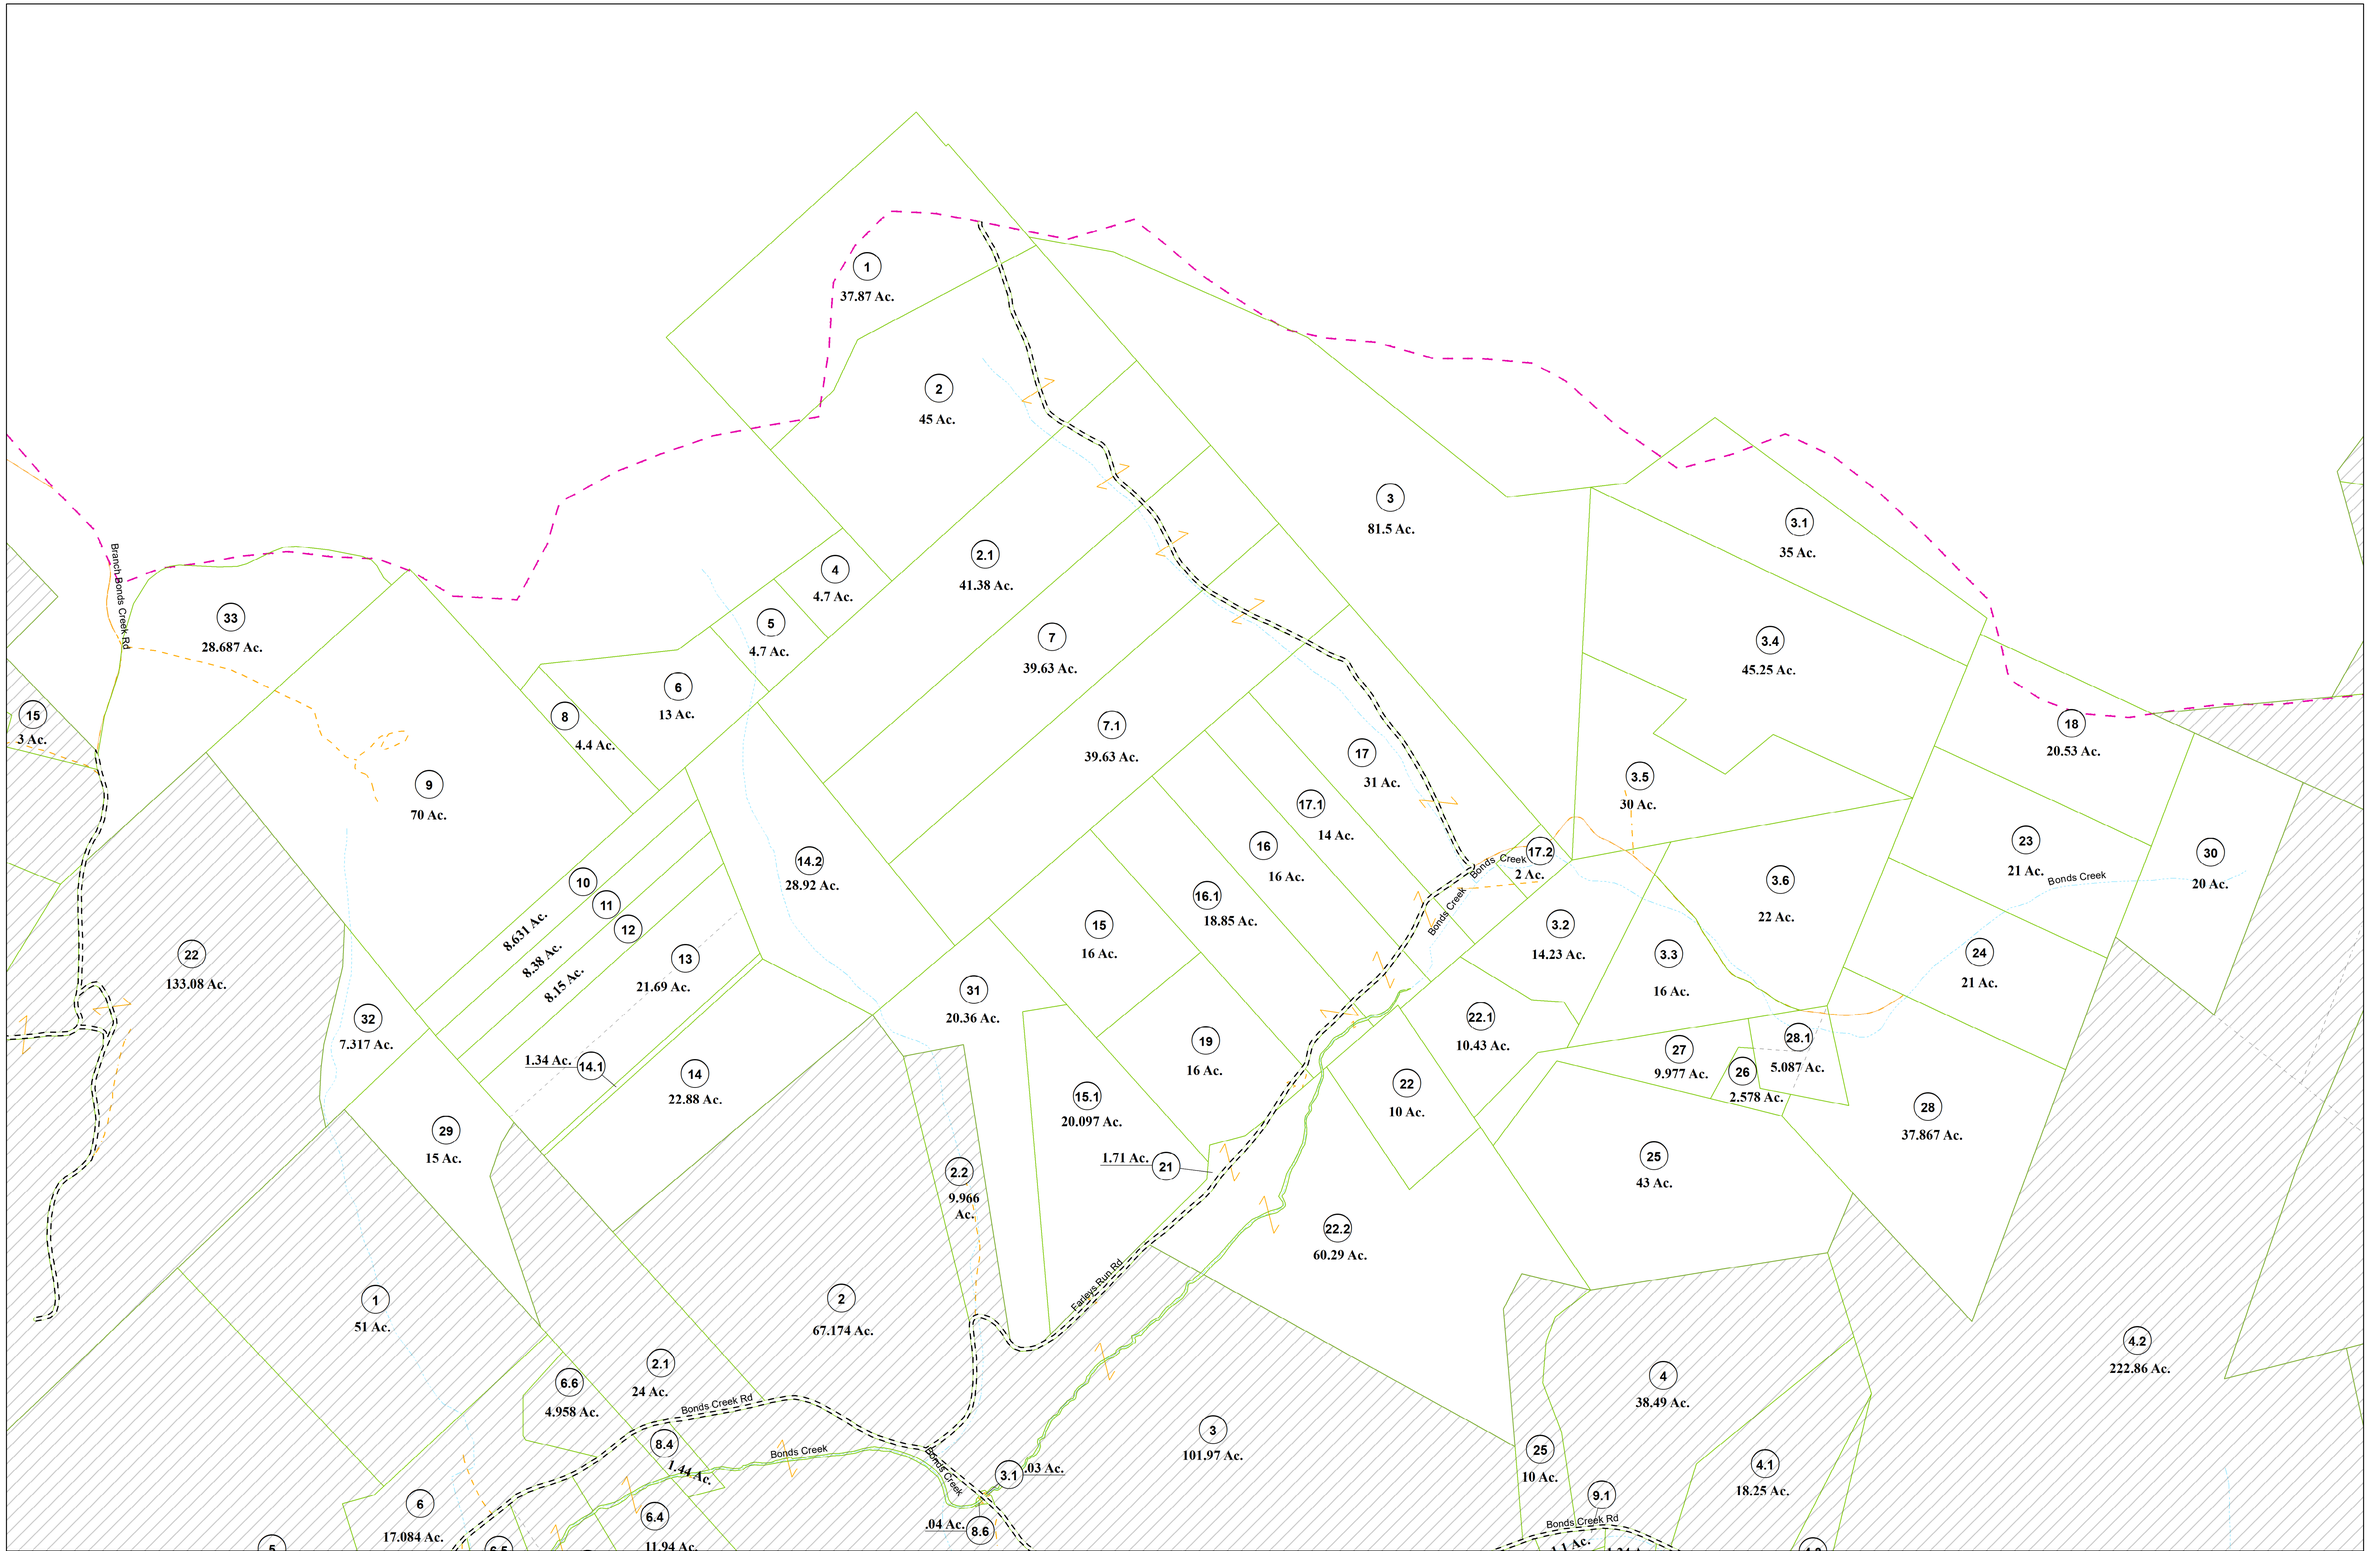

FOR TAX PURPOSES ONLY

Prepared by

RITCHIE COUNTY
ASSESSOR'S OFFICE
MERIDETH KUHN, ASSESSOR
HARRISVILLE, W.Va.

LEGEND

Property line		Original lot line	
Edge of pavement or roadway		Deed lot number	(15)
Corporation line		Parcel or index number	99
District line		Improvement	o
County line		Railroad	
Waterways			

REVISIONS

1. 4/27/2003 S&H
2. 5/17/2011 RTI
3. 11-30-10 H&S
4. 1/25/2012 PJHH
5. 12/29/2015 PJHH
6. 2/19/2016 PJHH
7.
8.
9.
10.

RESTRICTION

All finished tax maps created under the provisions of legislation are the property of the Ritchie County Assessor and the reproduction, copying, distribution, sale, or lease of such tax maps or copies thereof without the written permission of the Ritchie County Assessor is prohibited by law.

KEY MAP

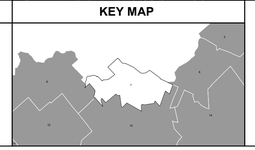

Ritchie County

Office of Assessor

HARRISVILLE, W.Va.

CLAY DISTRICT

District : 03 Map No : 7

N

Date, Aerial Photography : N/A
Photo No : N/A

Date, Map : 03/13/2024
Scale : 1"=400'