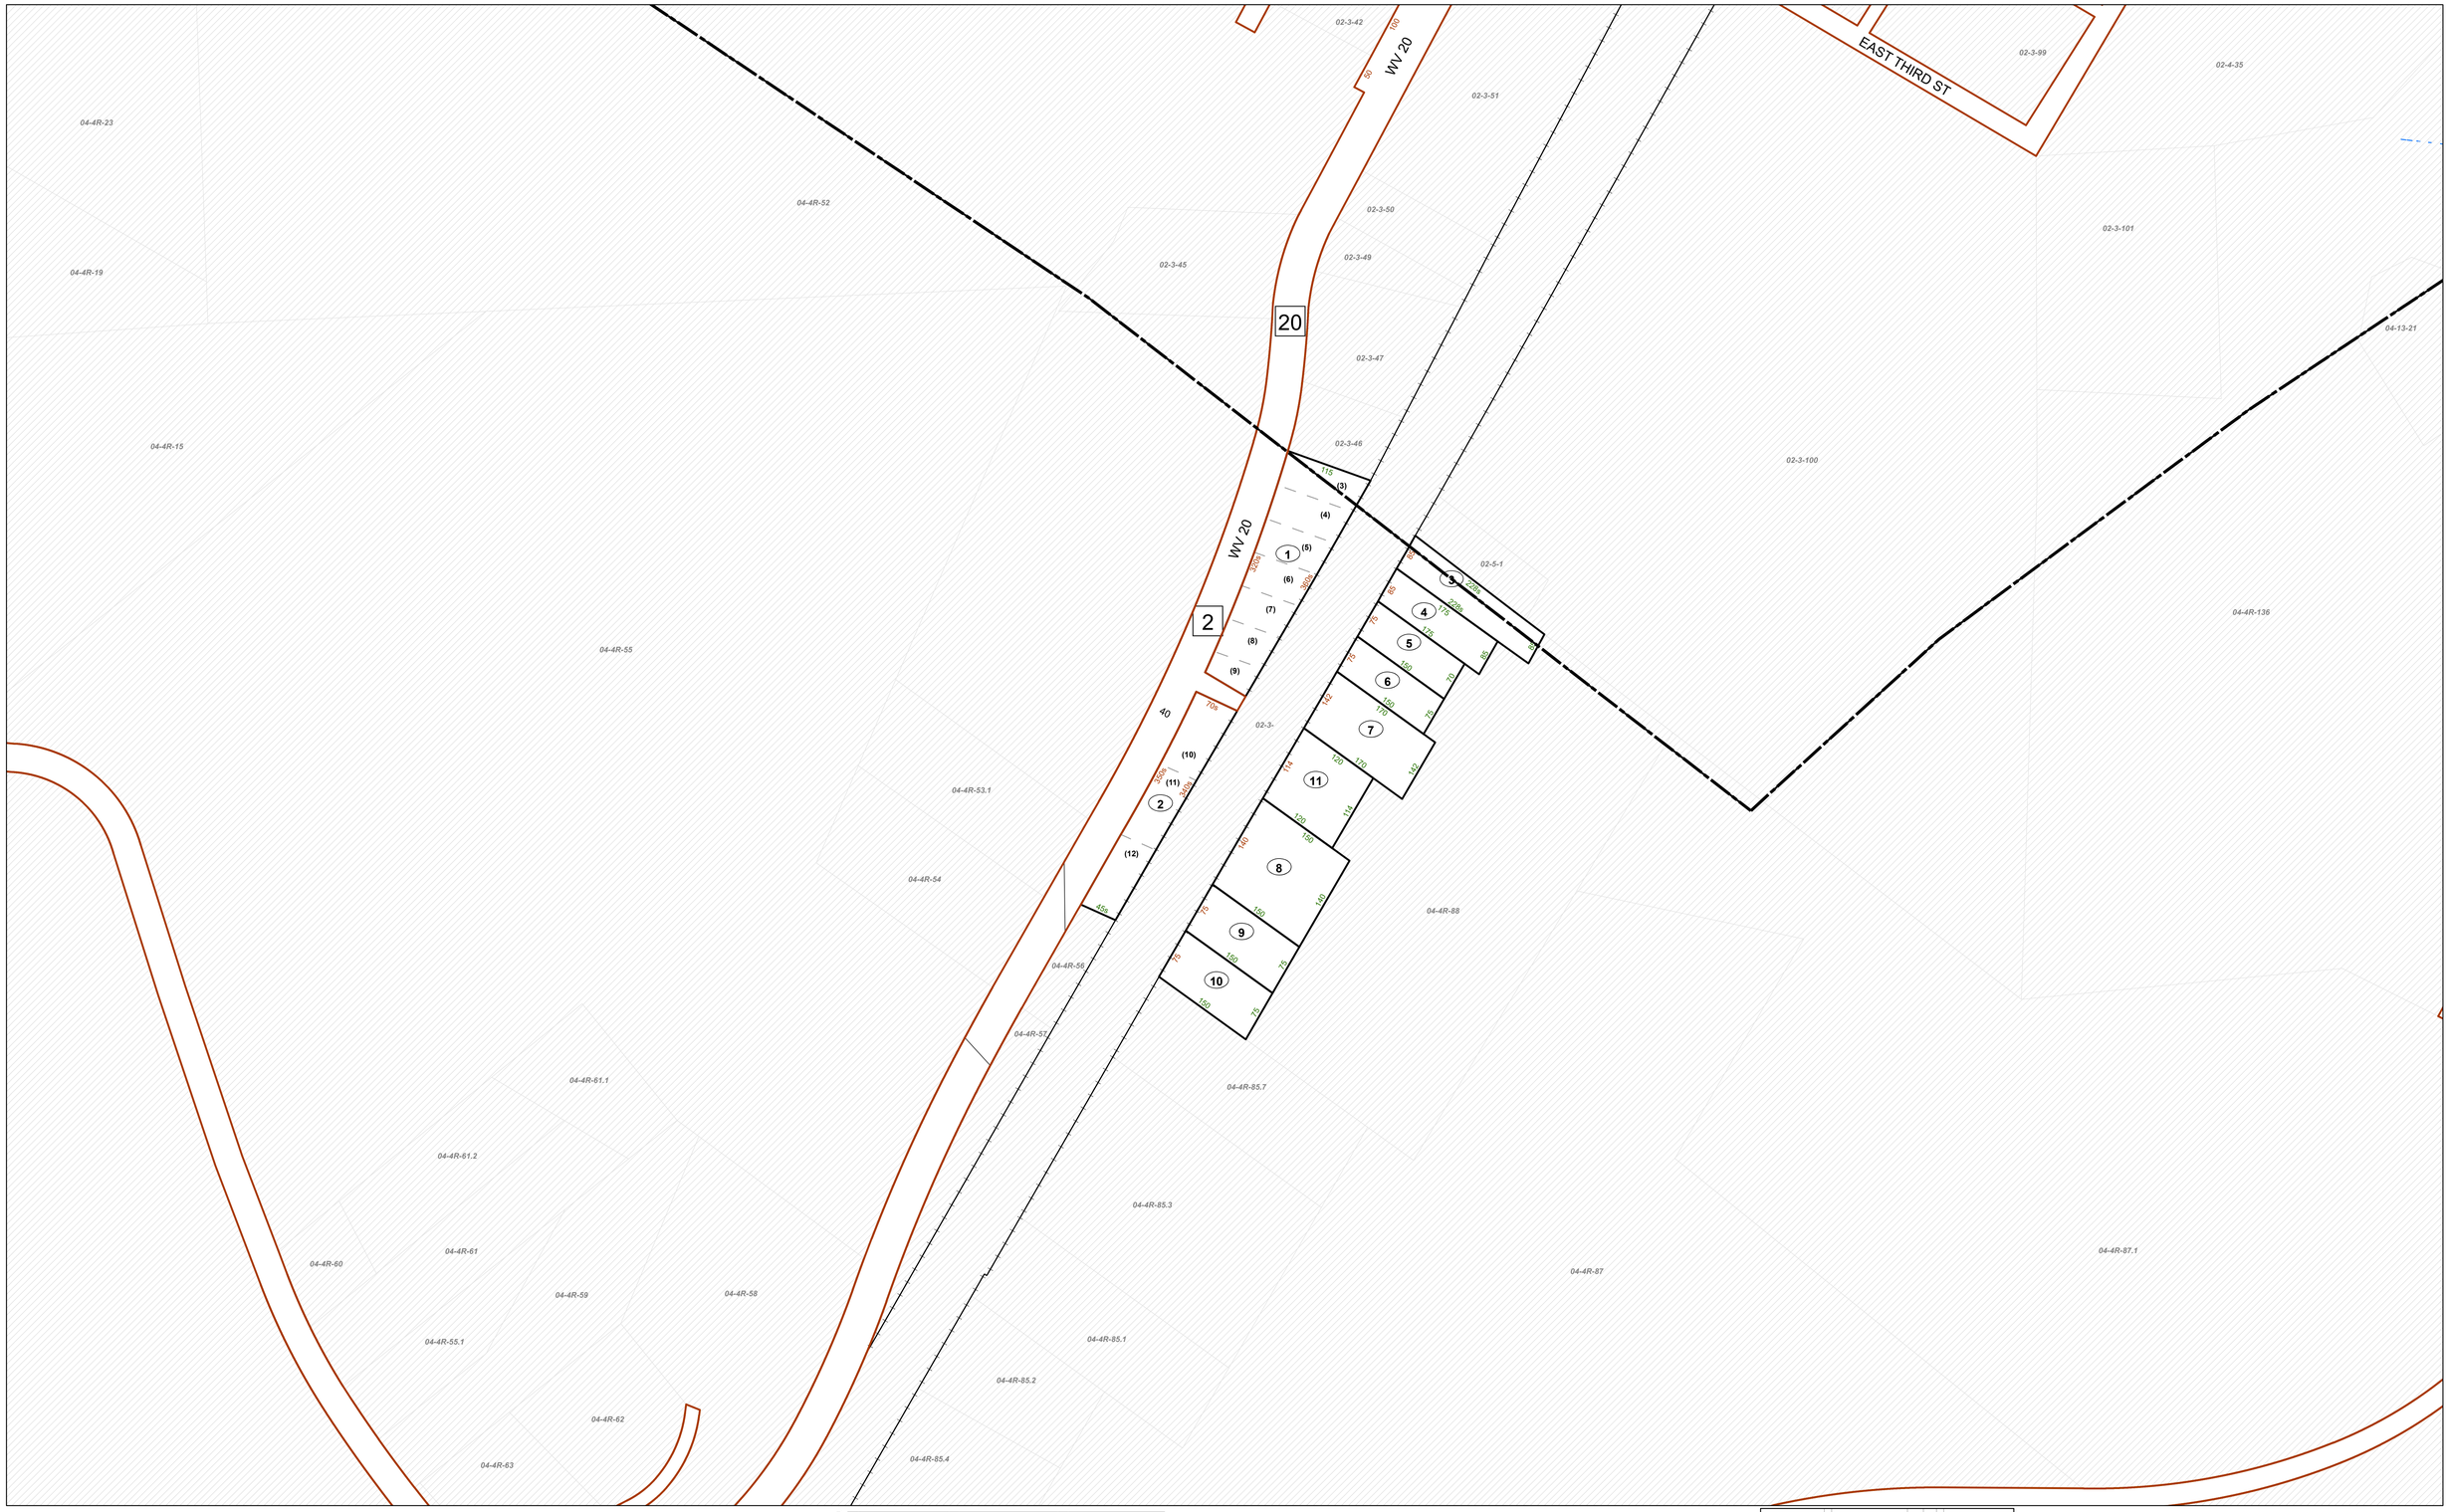

FOR TAX PURPOSES ONLY

Prepared By:

Max Cochran
Webster County Assessor

Legend

Property Line		Original Lot Line	
Road Right of Way		Lot Number	(15)
Corporation Line		Parcel Number	99
District Line		Water	
County Line		Railroad	

Revisions

1	Revised 04/01/2018	9		17	
2	Revised 01/22/2020	10		18	
3	Revised 02/17/2021	11		19	
4	Revised 01/22/2022	12		20	
5	Revised 01/04/2023	13		21	
6	Revised 01/22/2024	14		22	
7	Revised 01/29/2025	15		23	
8		16		24	

STATE OF WEST VIRGINIA
COUNTY OF WEBSTER

Office of Assessor

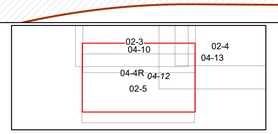

N

GLADE

Map: 12

Date, Aerial Photography: 2003

Date, Map: 1/30/2025

Scale: **1 " = 100 '**