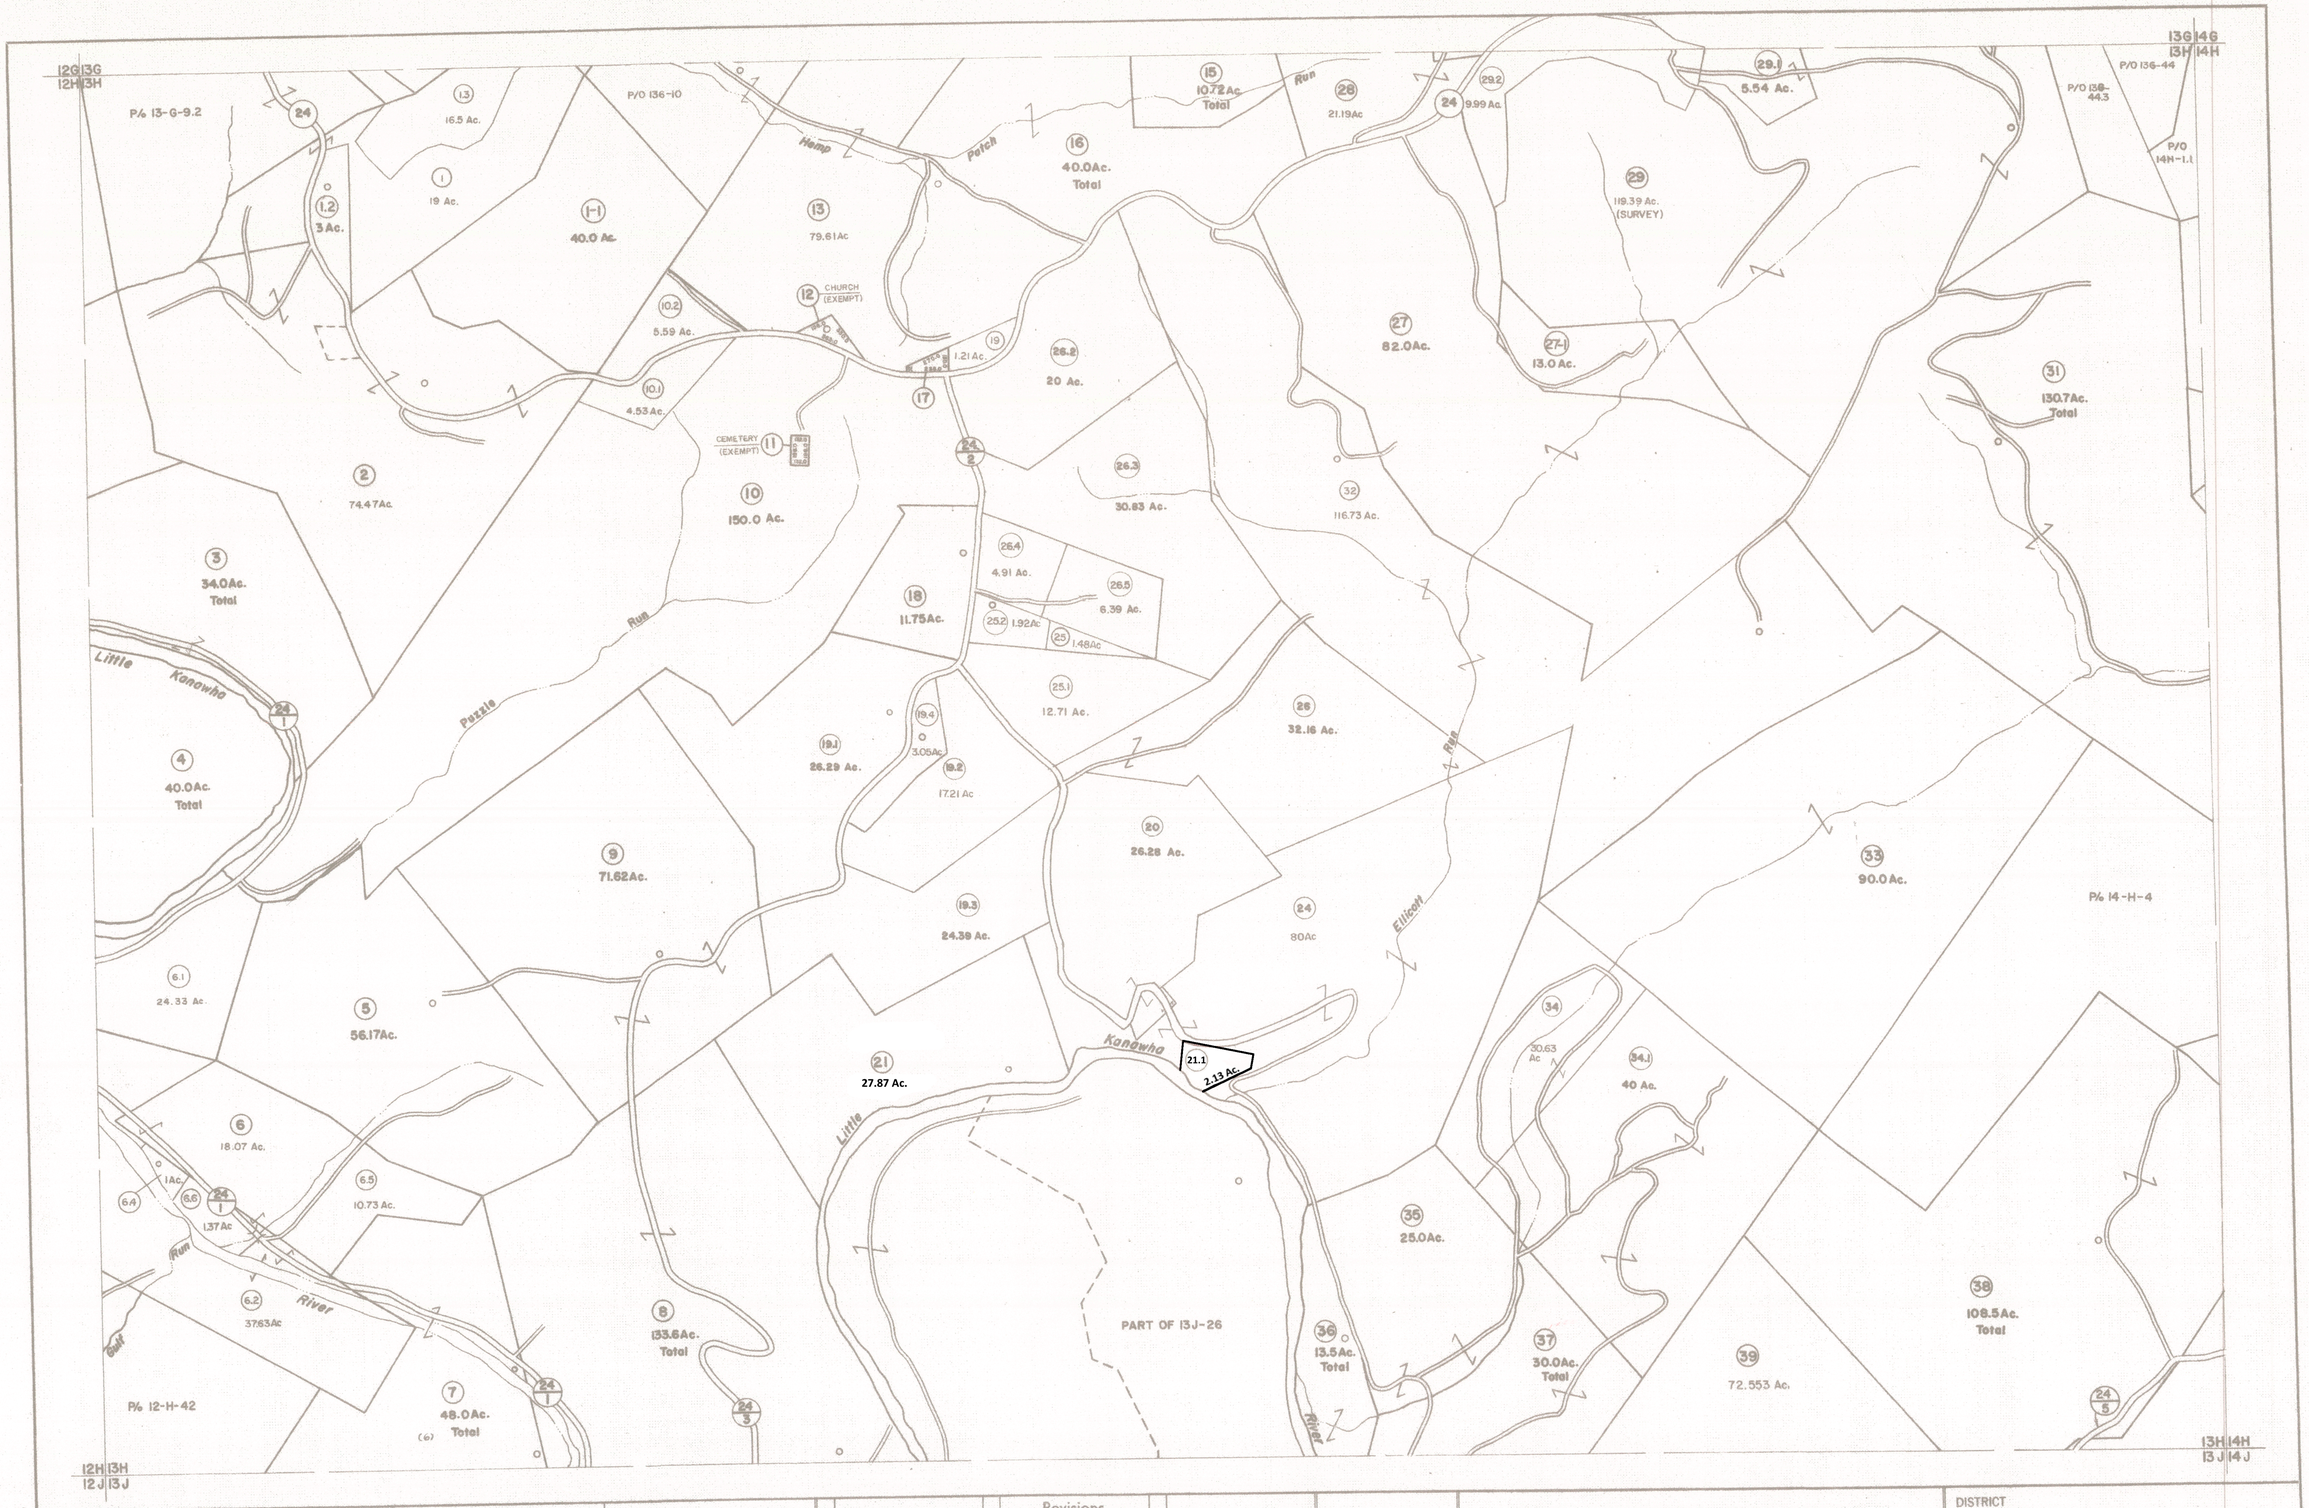

For Tax Purposes Only

Prepared by
VOGT, IVERS AND ASSOCIATES
ENGINEERS-ARCHITECTS
CHARLESTON, W.VA.
CHARLESTON, OHIO

Property line	
Edge of pavement or roadway	
Corporation line	
District line	
County line	
Original lot line	
Dead lot number	(15)
Parcel or index number	(99)
Improvement	
Railroad	

Revisions

1	PARCELS 1-1, 10-1, 27-1 ADDED		9		4-15-98	J.E.B	17	4/9/06	S&H
2	6-27-63		10	ESI	4-27-00	REK	18	4/20/08	S&H
3	5-31-77	SRJ	11	ESI	5/24/01	REK	19	3-18-10	HJS
4	November, 1981	TRL	12	ESI	6/11/02	REK	20	4-2-14	HJS
5	JULY 1, 1983		13	5/11/03		S&H	21	2-21-16	HJS
6	7-1-84	L.E.S.	14	5/5/04		S&H	22	2/14/17	SLS
7	July, 1987	TRL	15	5/7/05		S&H	23	3/21/19	BMOK

KEY MAP

12G	13G	14G
12H	13H	14H
12J	13J	14J

BRAXTON COUNTY

STATE OF WEST VIRGINIA

Office of Assessor

DISTRICT
SALT LICK DISTRICT

SHEET NO: 13-H

Date, Aerial Photography: 4-22-60

Date, Map: 4-26-62