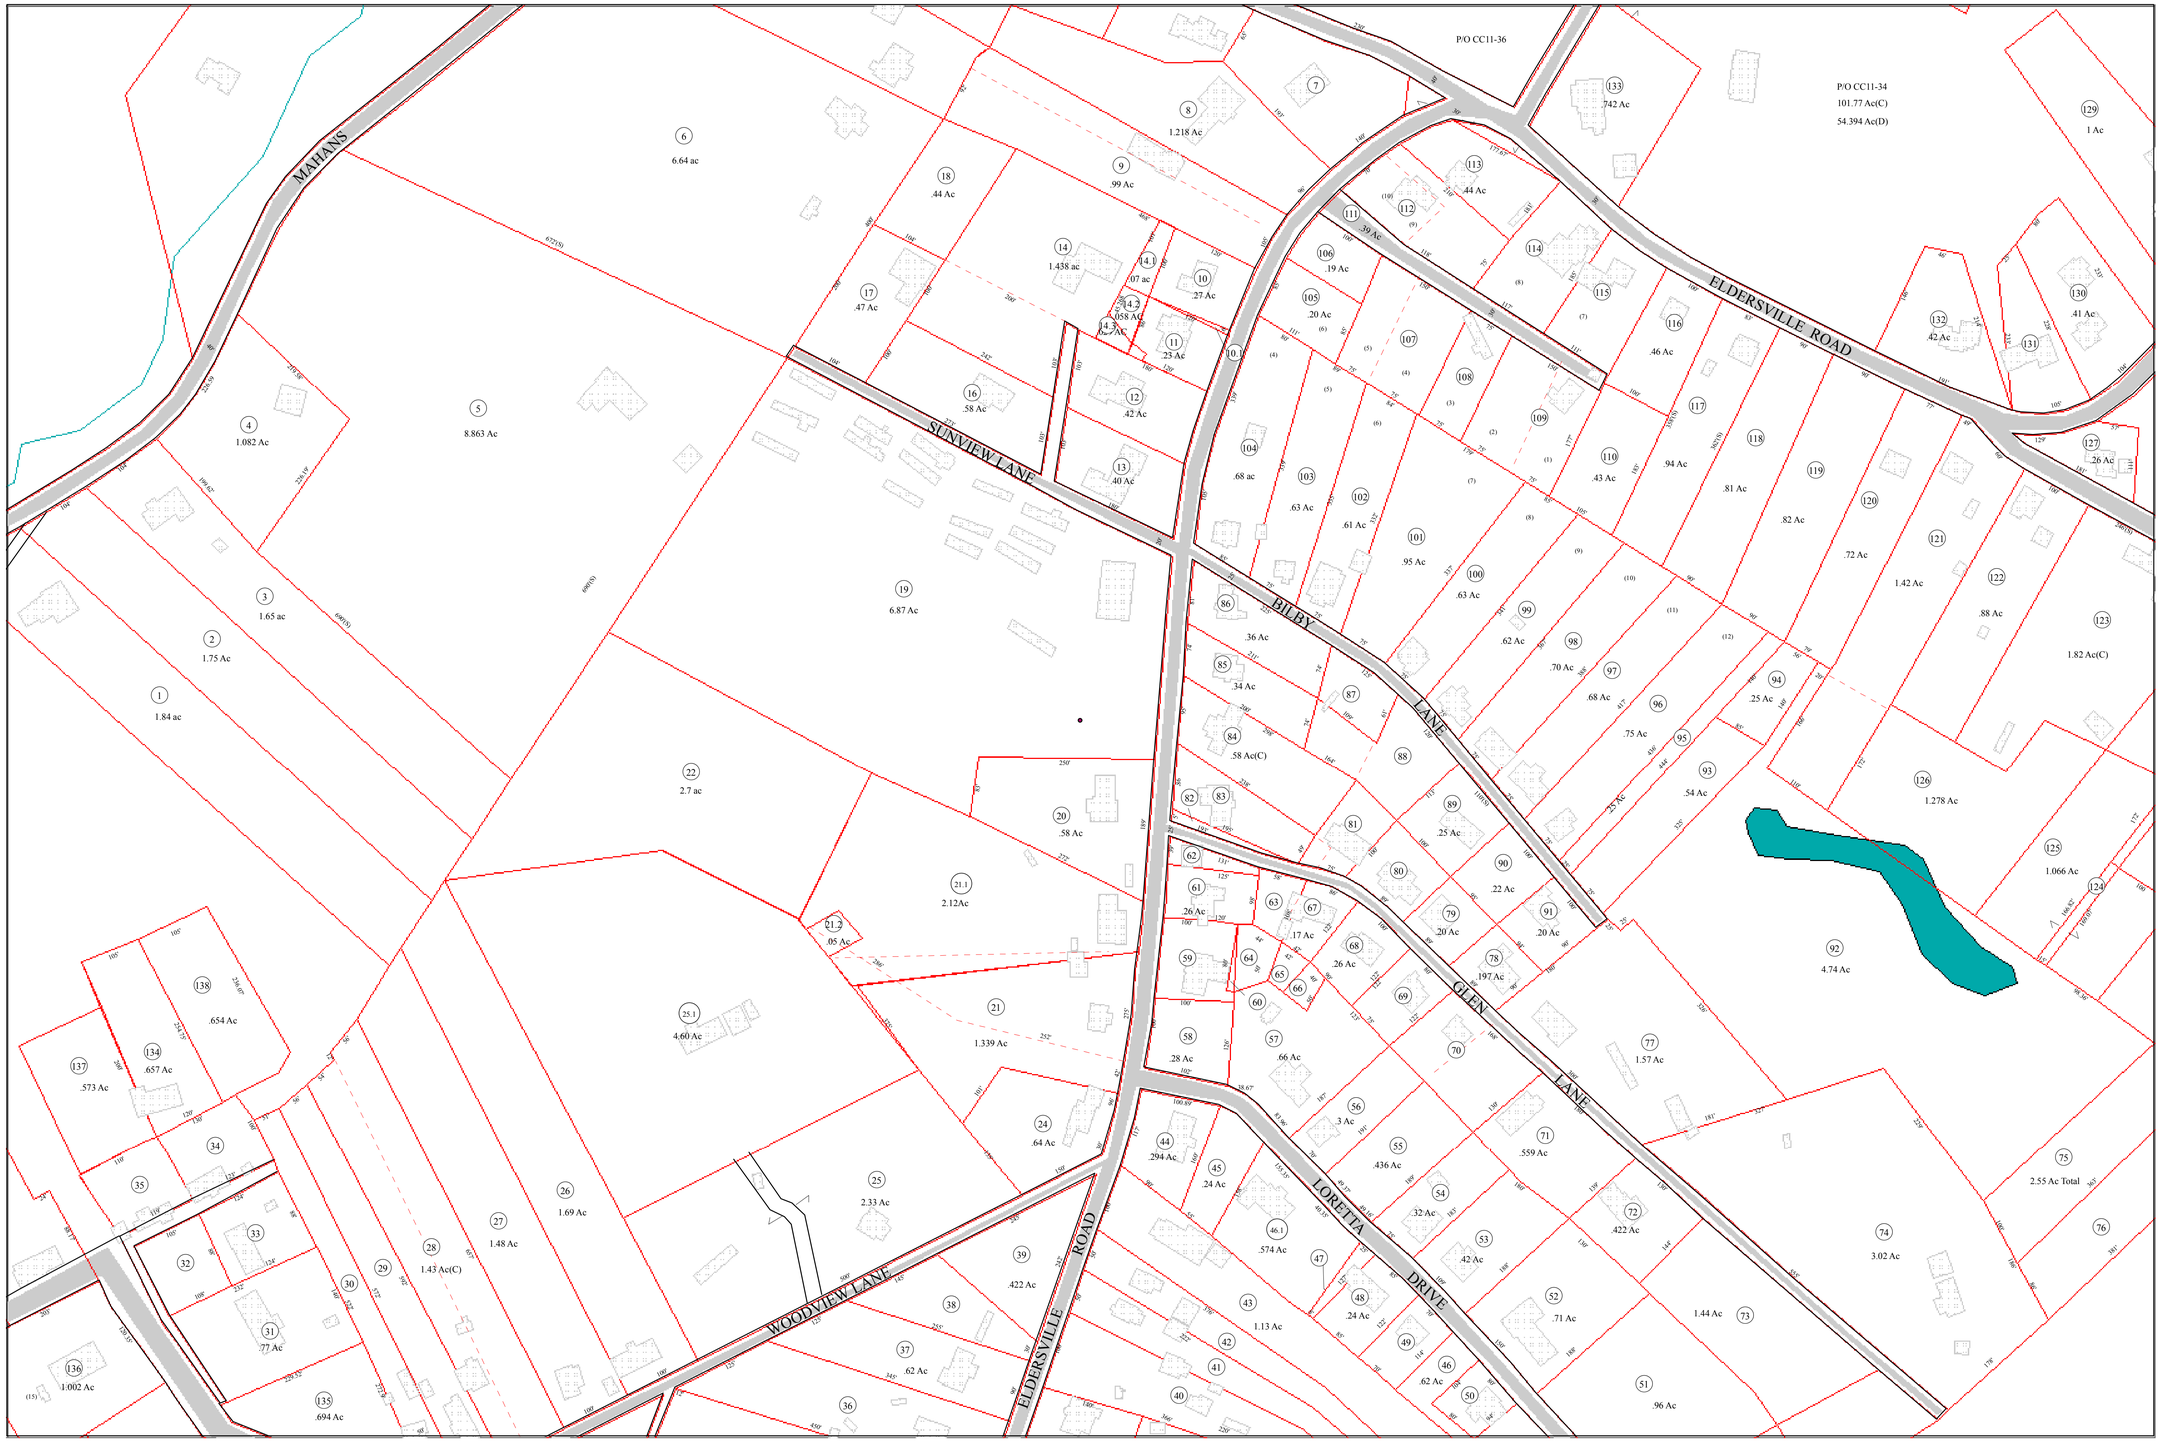


THIS DOCUMENT IS A TAX MAP: It was compiled for purposes of taxation from available record evidence and has not been field verified. This map is not a valid survey plat. The existence of data on this document does not imply any "official" status to such data. The W.V. State Tax Dept. and the Brooke County Assessor's Office assume no liability that might result from use of this document.

0 50 100 200 300 400 500 Feet

Map Scale: 1" = 100' (1:1200)

Office of the
**Brooke County Assessor**
Thomas Oughton, Assessor

**Legend**

- (123) Parcel Numbers
- (15) Lot Numbers
- Railroad
- District/City/ State Boundaries
- Rivers/Large Streams
- Small Streams
- Property Line
- Lot Line/Private Road/ Previous Property Line

Property Tax Mapping
Stephanie Lallone
Date Printed: 1-19

| | | |
|---|---|---|
| CC11 | CC11 | CC11 |
| CC11J | CC11K | CC11L |
| CC11N | CC11P | CC11 |

***CROSS CREEK DISTRICT***

# CC11K