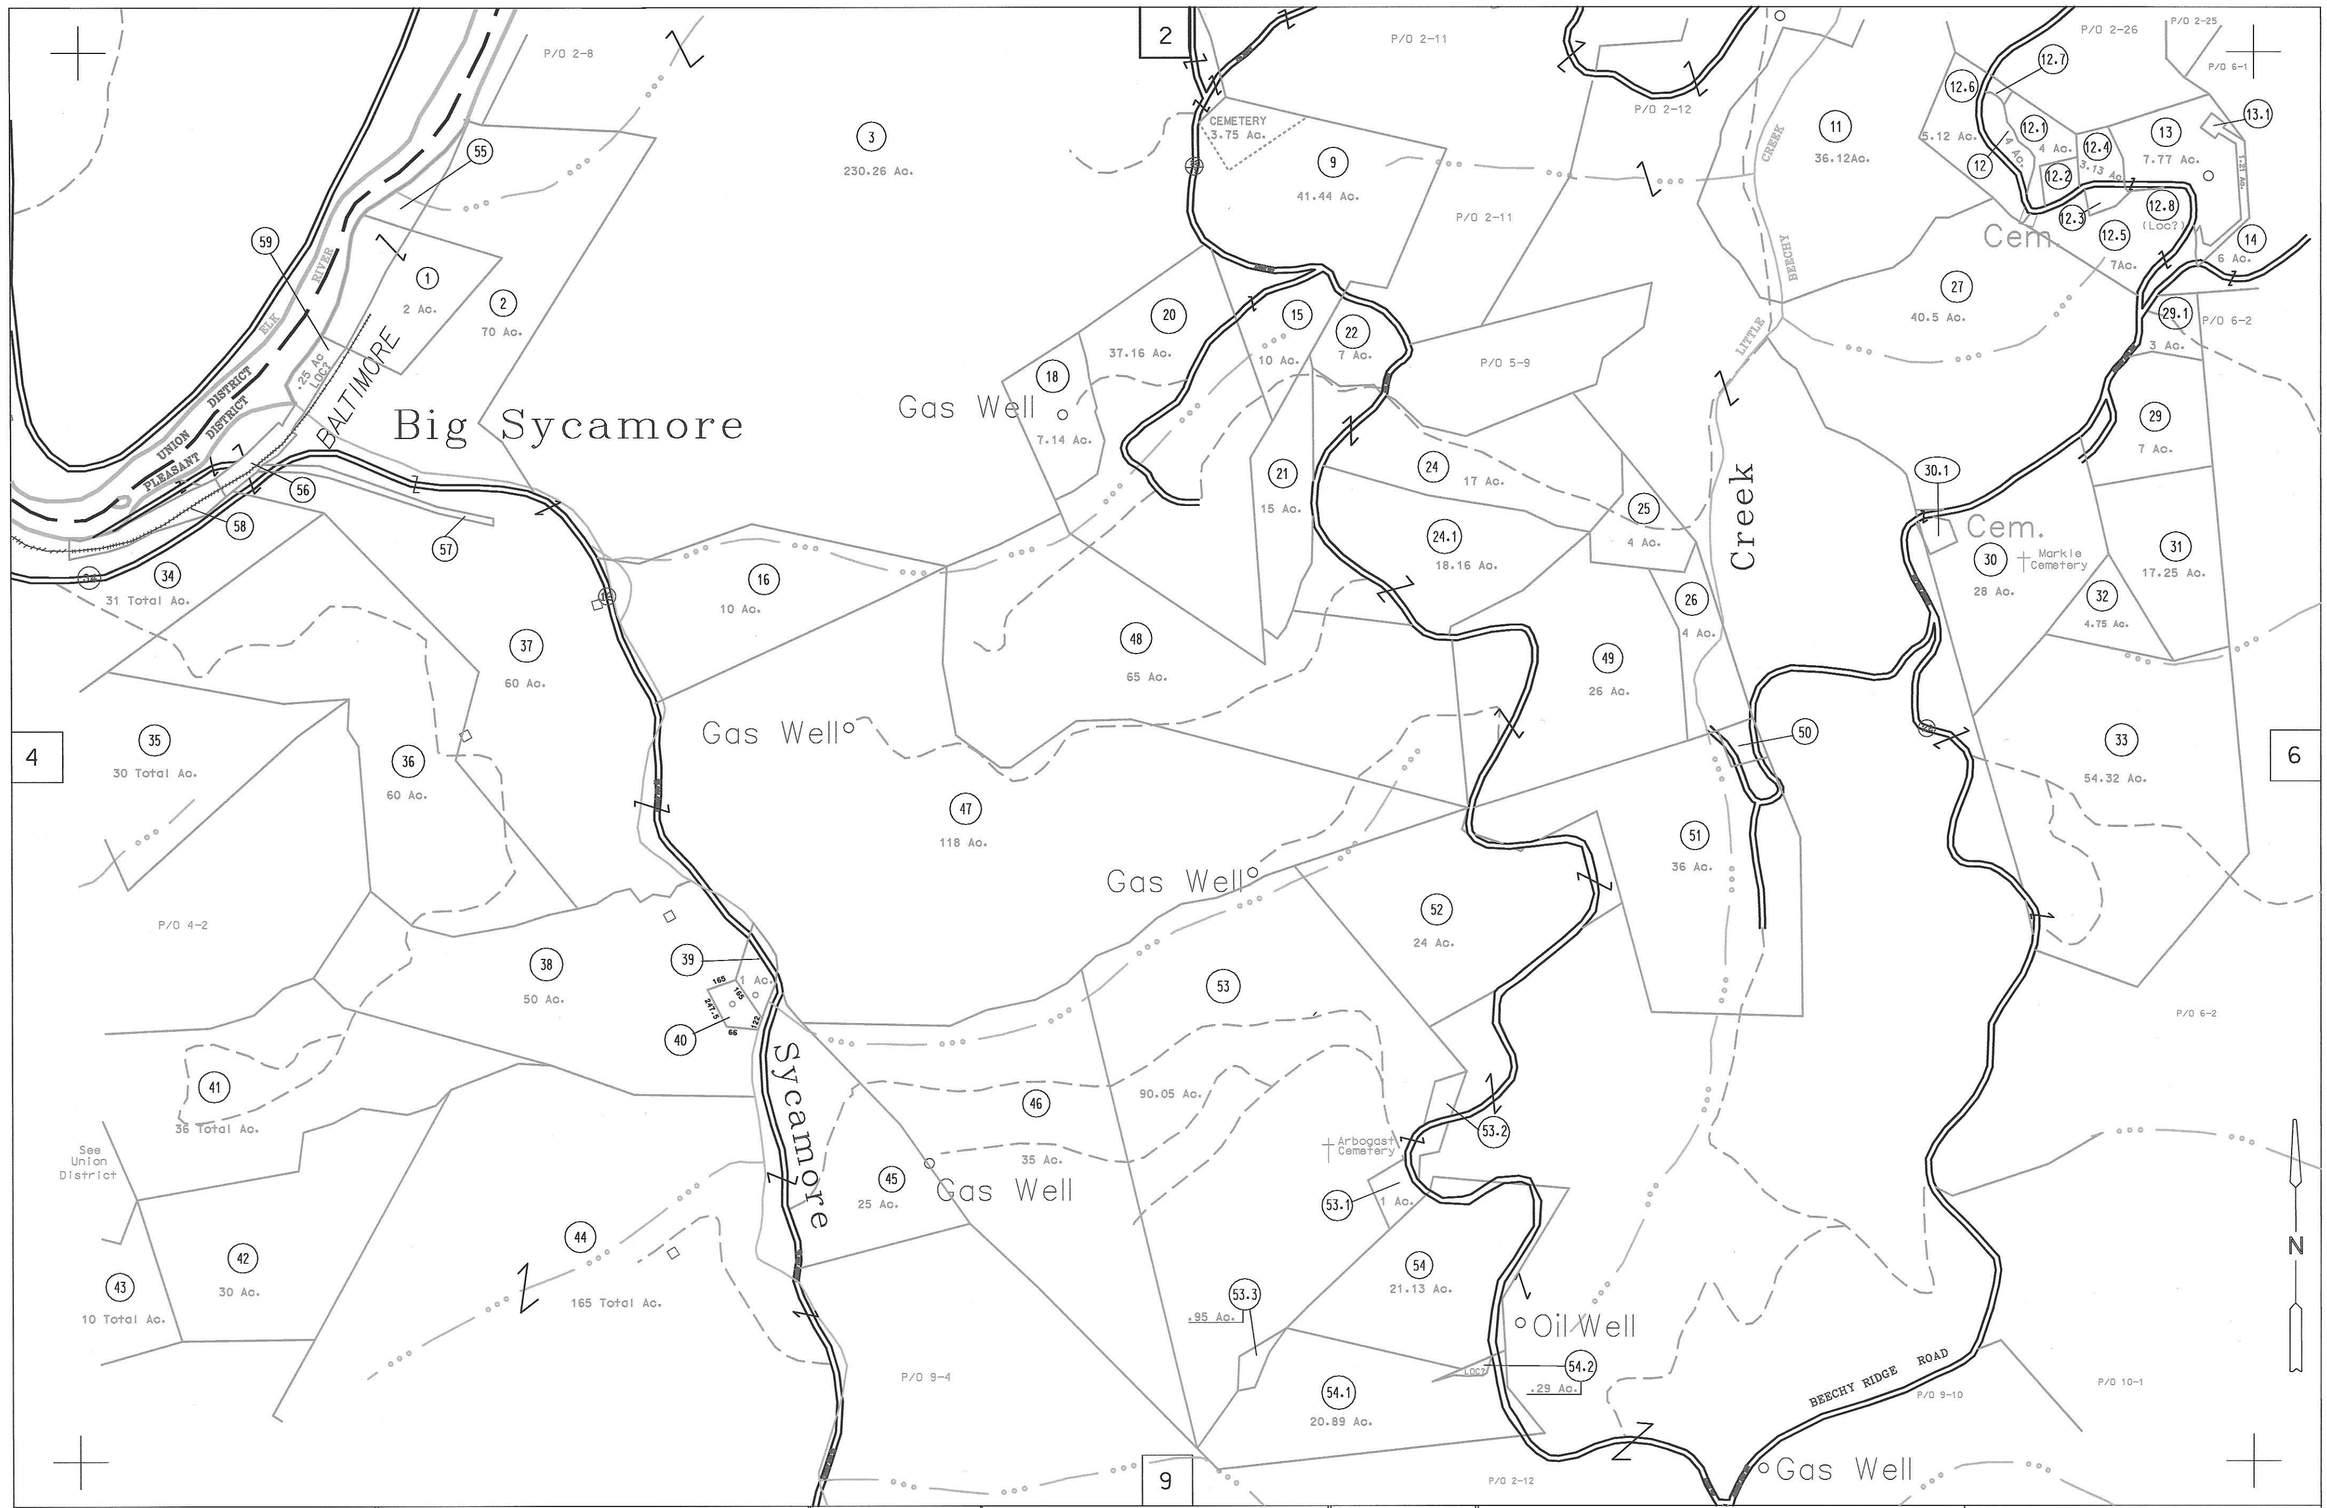

For Tax Purposes Only

Prepared by
McKenzie Engineering Corporation
806 Broad Street
Summersville, WV 26651

LEGEND

Property line		Original lot line	
Edge of pavement or roadway		Deed lot number	(15)
Corporation line		Parcel or index number	(99)
District line		Improvement	o
County line		Railroad	

REVISIONS	
1	
2	
3	
4	
5	
6	
7	
8	

RESTRICTION

All tax maps created under the provisions of reappraisal legislation are the property of Clay County West Virginia and the reproduction, copying distribution or sale of such tax maps or any copies thereof without the written permission of the Clay County Assessor is prohibited by law.

KEY MAP

1	2	3
4	5	6
8	9	10

CLAY COUNTY

STATE OF WEST VIRGINIA

Office of Assessor

PLEASANT DISTRICT

SHEET NO:5

Date, Aerial Photography: 4-6-63
Photo No: 16-1703, 1704, 1705
17-1842, 1843

Date, Map: 6-4-65
Scale: 1" = 400'

c:\pri\cl_pleavgn\plsnt05.dgn Jan. 29, 2019 15:08:46