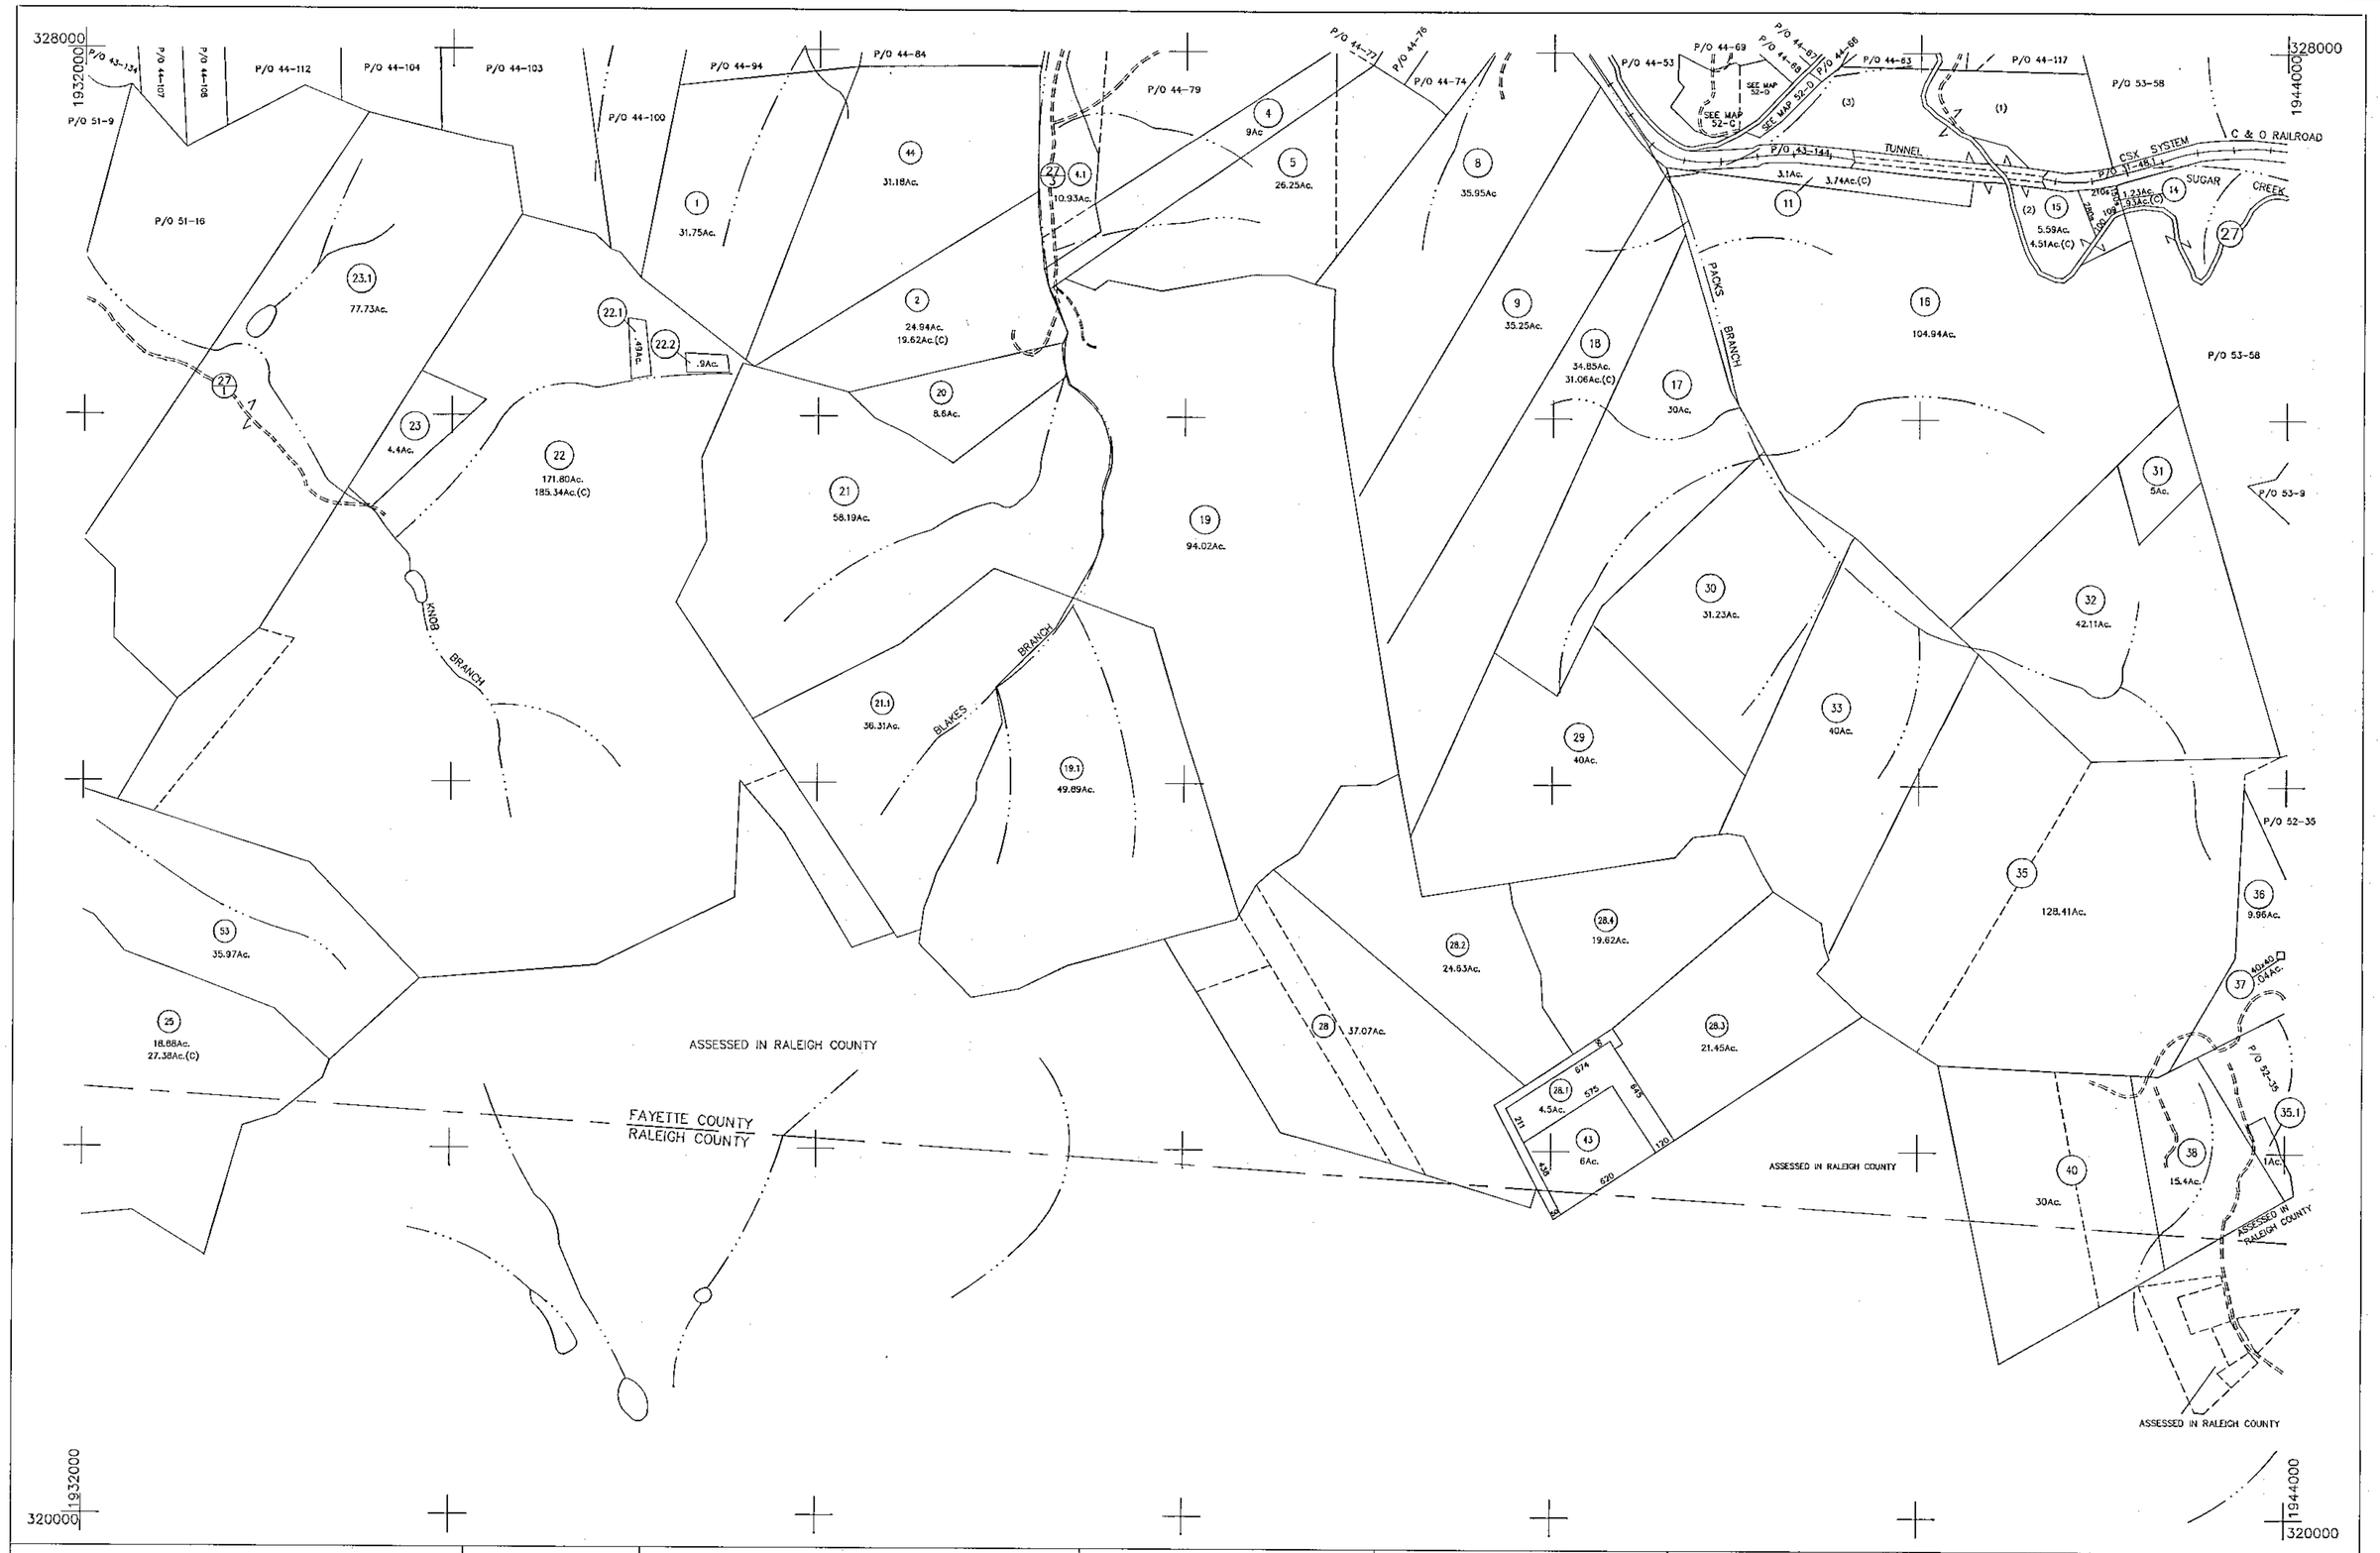

MAP KEY		
43	44	45
51	52	53

LEGEND

- Property Line
- Roadway
- Water
- Corporation Line
- District Line
- County Line
- State Line
- Land Hook
- Original Lot Line or Interior Tract
- Deed Lot Number (15)
- Parcel or Index Number (9)
- Improvement
- Railroad
- Scaled Dimension
- Deeded Acreage (D)
- Calculated Area (C)

RESTRICTIONS

All tax maps created under the provisions of reappraisal legislation are the property of the County of FAYETTE and the reproduction, copying, distribution or sale of such tax maps or any copies thereof without the written permission of the County Assessor is prohibited.

REVISIONS

PLOTTED 8/4/94
REVISED 1/27/12
REVISED 10/10/12

NORTH

FAYETTE COUNTY

STATE OF WEST VIRGINIA

FAYETTEVILLE, West Virginia

PLATEAU DISTRICT

MAP 52

COMPUTER FILE 02-52

Date Map: 12/5/93
Scale: 1" = 400'