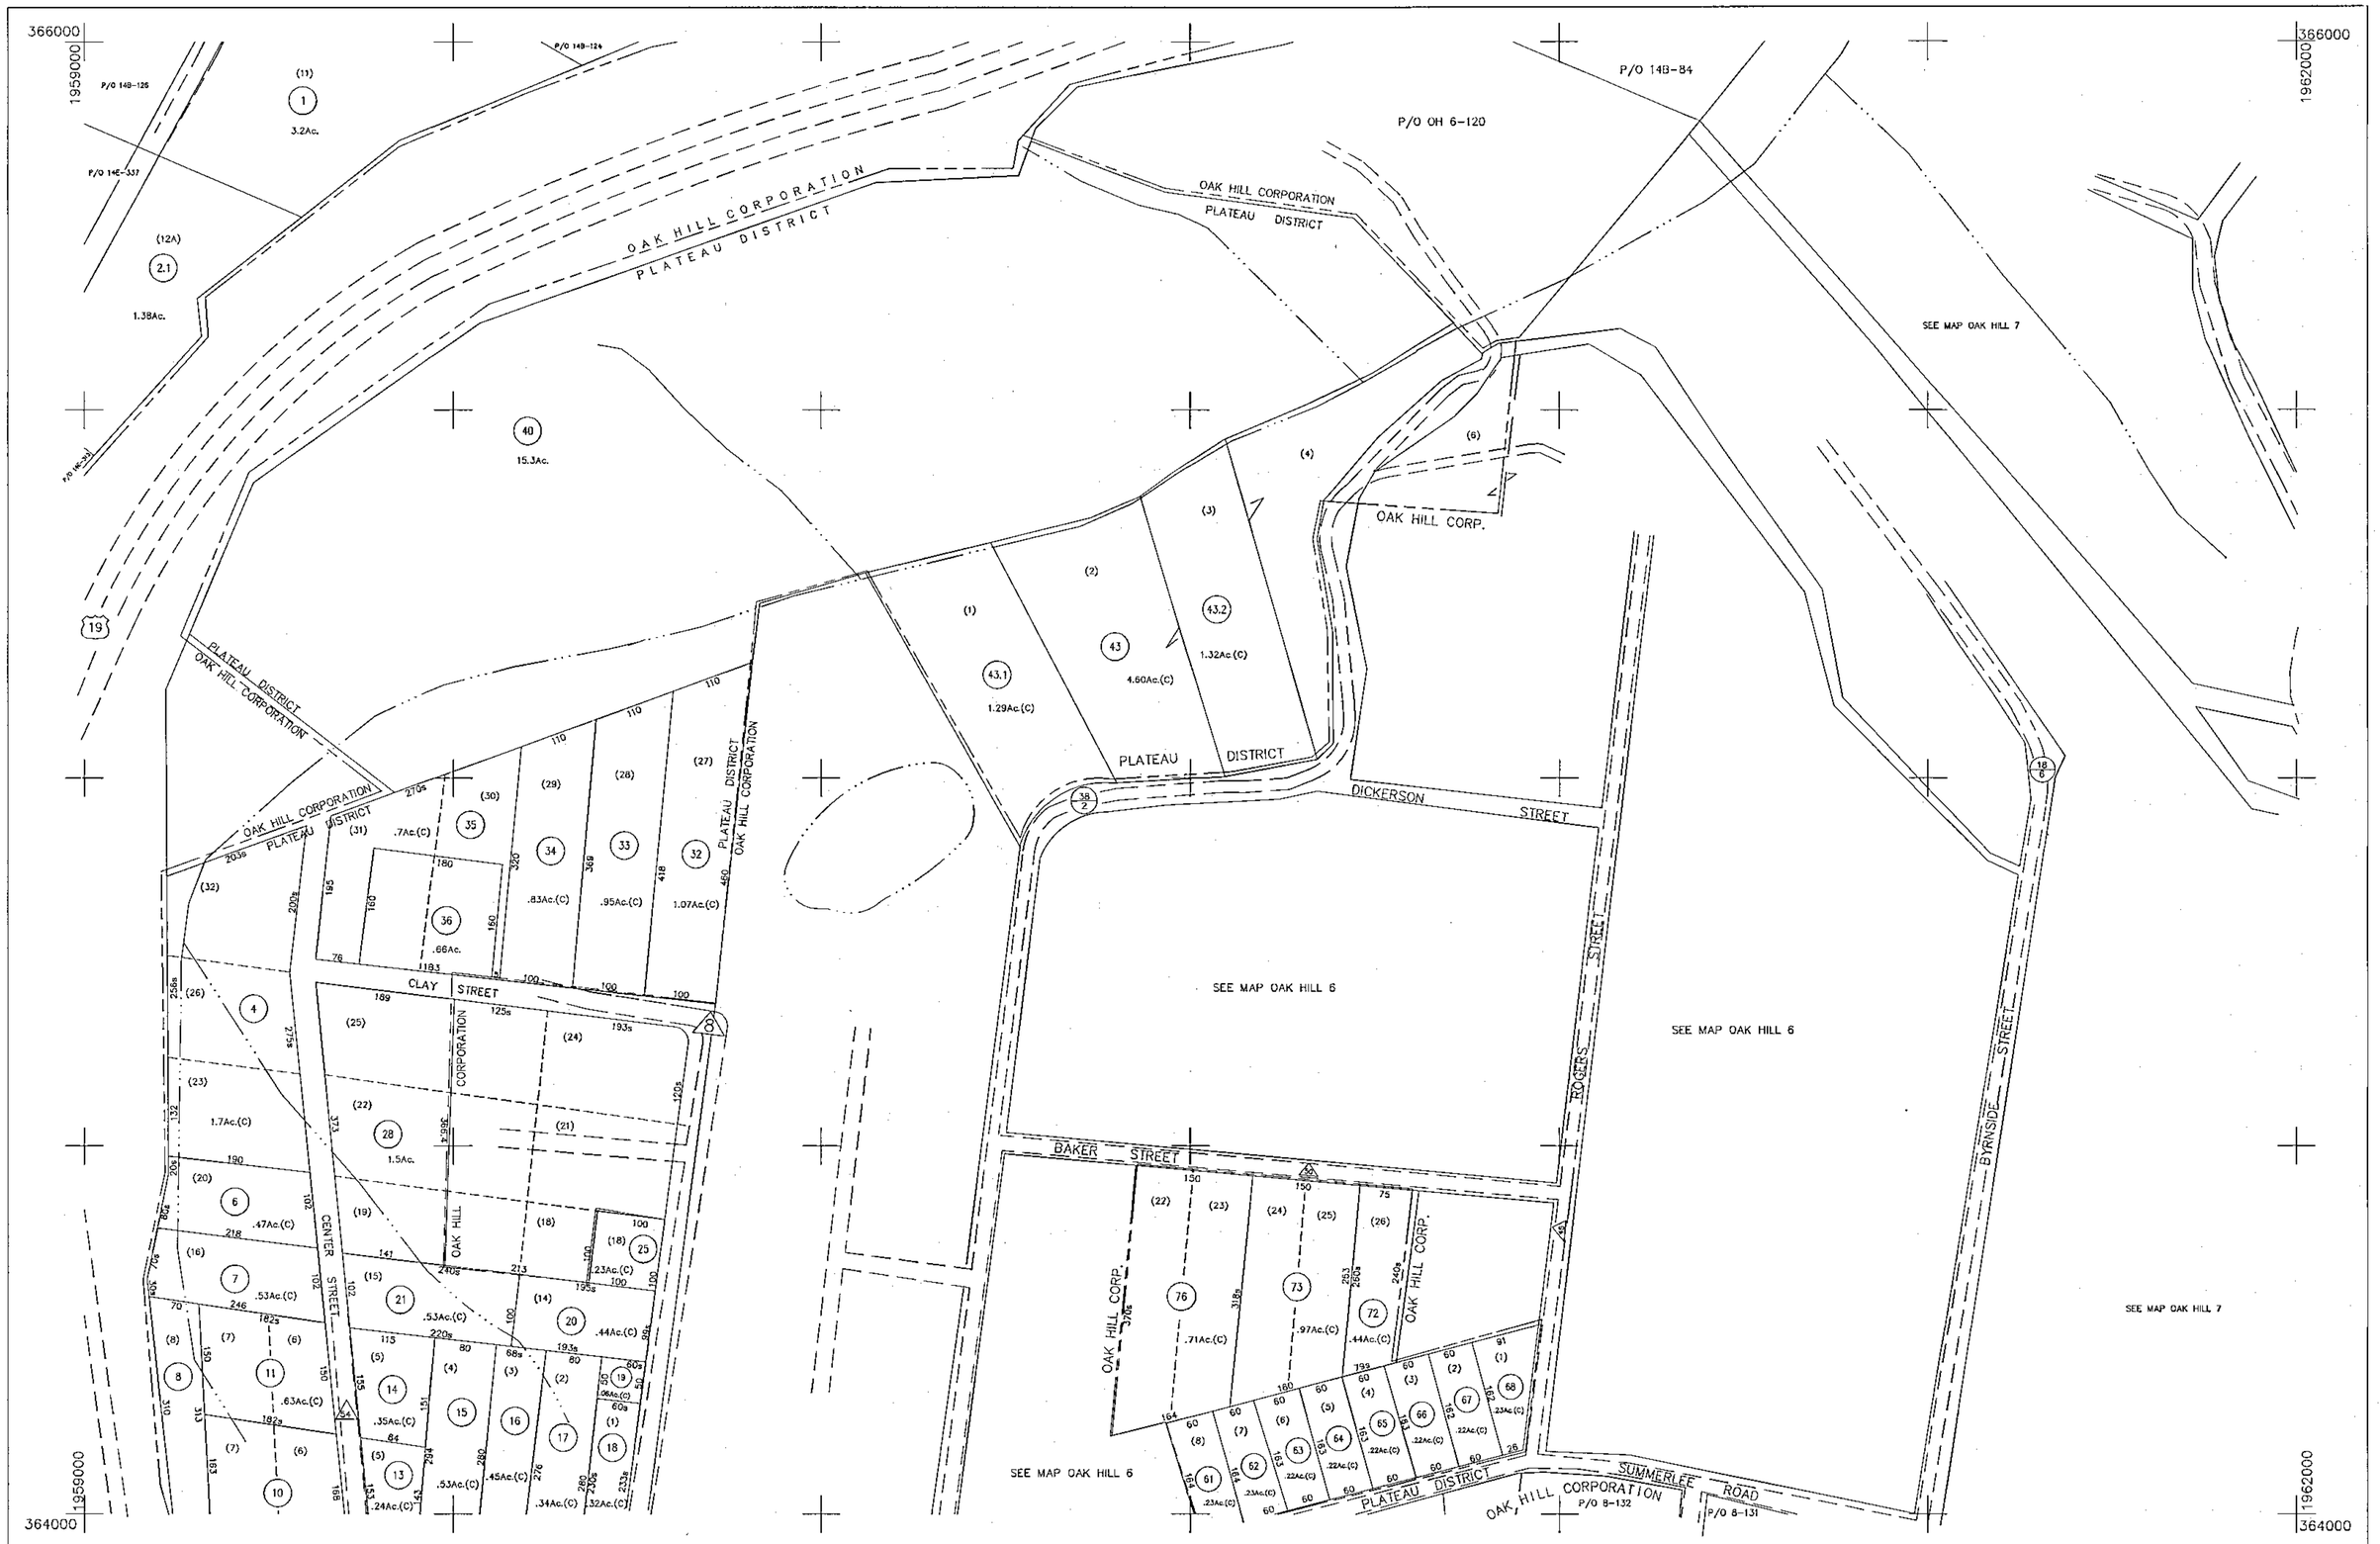

MAP KEY		
14A	14B	14C
14E	14F	14G
14J	14K	14L

LEGEND

- Property Line
- Roadway
- Water
- Corporation Line
- District Line
- County Line
- State Line
- Land Hook
- Original Lot Line or Interior Tract
- Deed Lot Number (15)
- Parcel or Index Number (9)
- Improvement
- Railroad
- Scaled Dimension S
- Deeded Acreage (D)
- Calculated Area (C)

RESTRICTIONS

All tax maps created under the provisions of reappraisal legislation are the property of the County of FAYETTE and the reproduction, copying, distribution or sale of such tax maps or any copies thereof without the written permission of the County Assessor is prohibited.

REVISIONS

PLOTTED 8/12/94
REVISED 4/19/12

NORTH

FAYETTE COUNTY
STATE OF WEST VIRGINIA
FAYETTEVILLE, West Virginia

PLATEAU DISTRICT
MAP 14F

COMPUTER FILE 02-14F

Date Map: 11/12/91
Scale: 1" = 100'