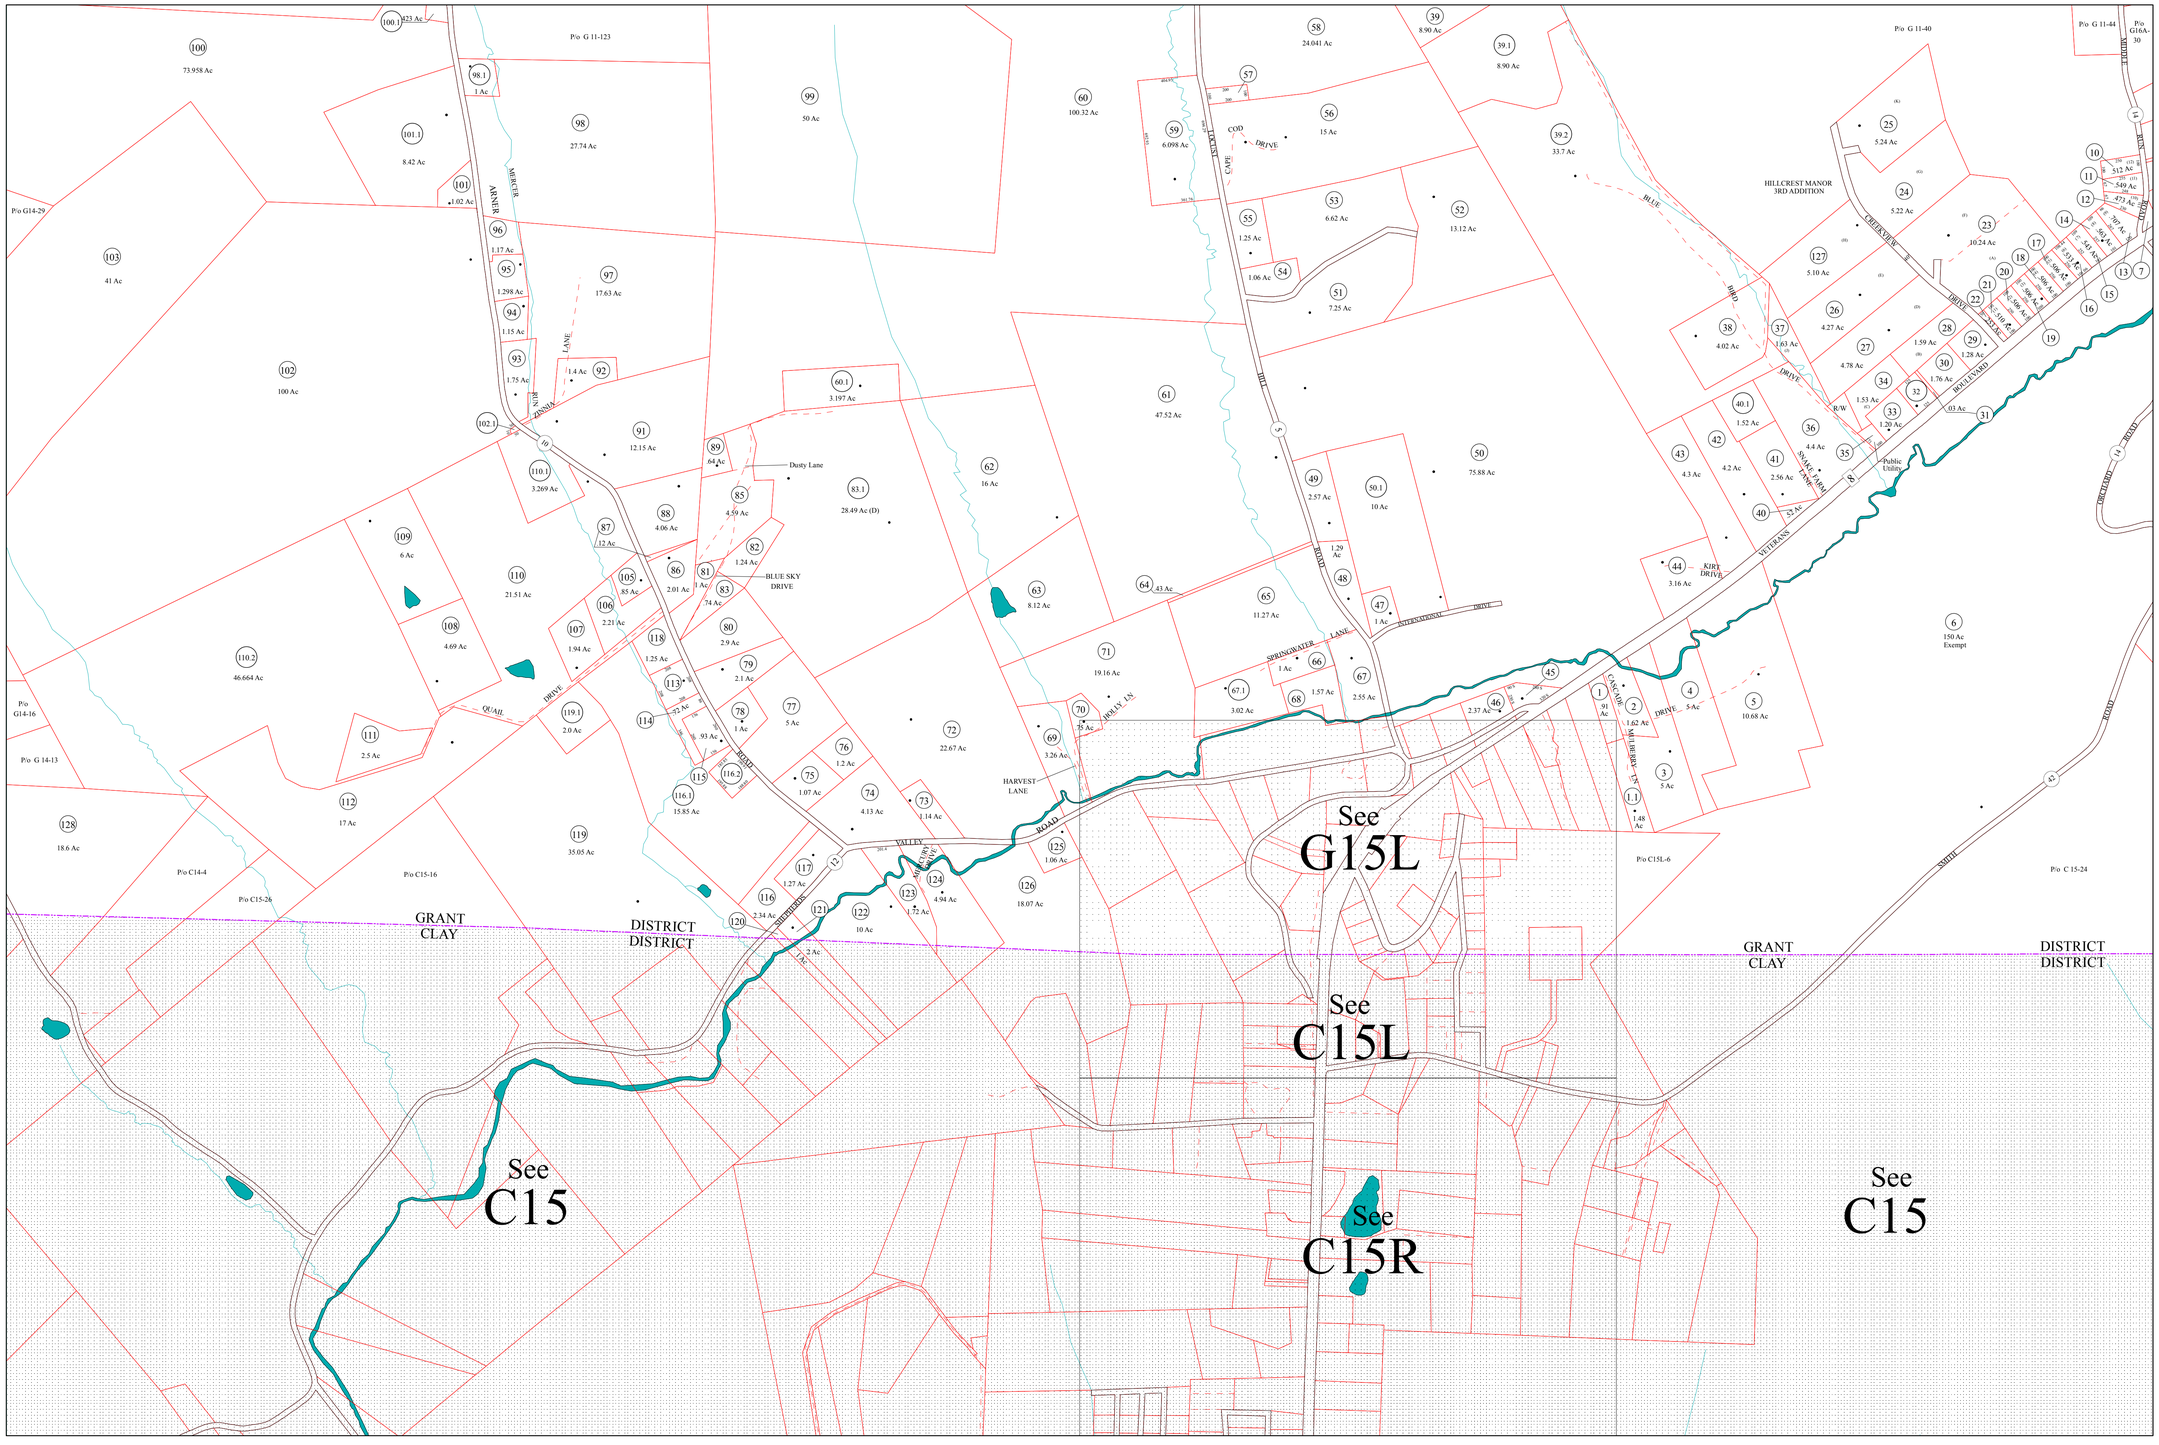

THIS DOCUMENT IS A TAX MAP: It was compiled for purposes of taxation from available record evidence and has not been field verified. This map is not a valid survey plat. The existence of data on this document does not imply any "official" status to such data. The W.V. State Tax Dept. and the Hancock County Assessor's Office assume no liability that might result from use of this document.

0 200 400 800 1,200 1,600 2,000 Feet

Map Scale: 1" = 400' (1:4800)

Revisions

Original Map Date	1/1/1993	Daniel C. Tassey
Update Year	2018	Vince LaNeve GIS Coordinator
Last Map Revision	04/04/2016	Vince LaNeve GIS Coordinator

Office of the
Hancock County Assessor
New Cumberland, West Virginia
Joe Alongi, Assessor

Legend

- (123) Parcel Numbers
- (15) Lot Numbers
- Railroad
- District/City/ State Boundaries
- Rivers/Large Streams
- Small Streams
- Property Line
- Lot Line/Private Road/ Previous Property Line
- Airport
- Cell Tower
- Cemetery
- Church
- Gas/Oil Well Site
- Home/Commercial Building
- Hospital
- Post Office
- School

Property Tax Mapping
Vincent K. LaNeve

G10	G11	G12
G14	G15	G16
C18	C19	C20

GRANT DISTRICT

G 15