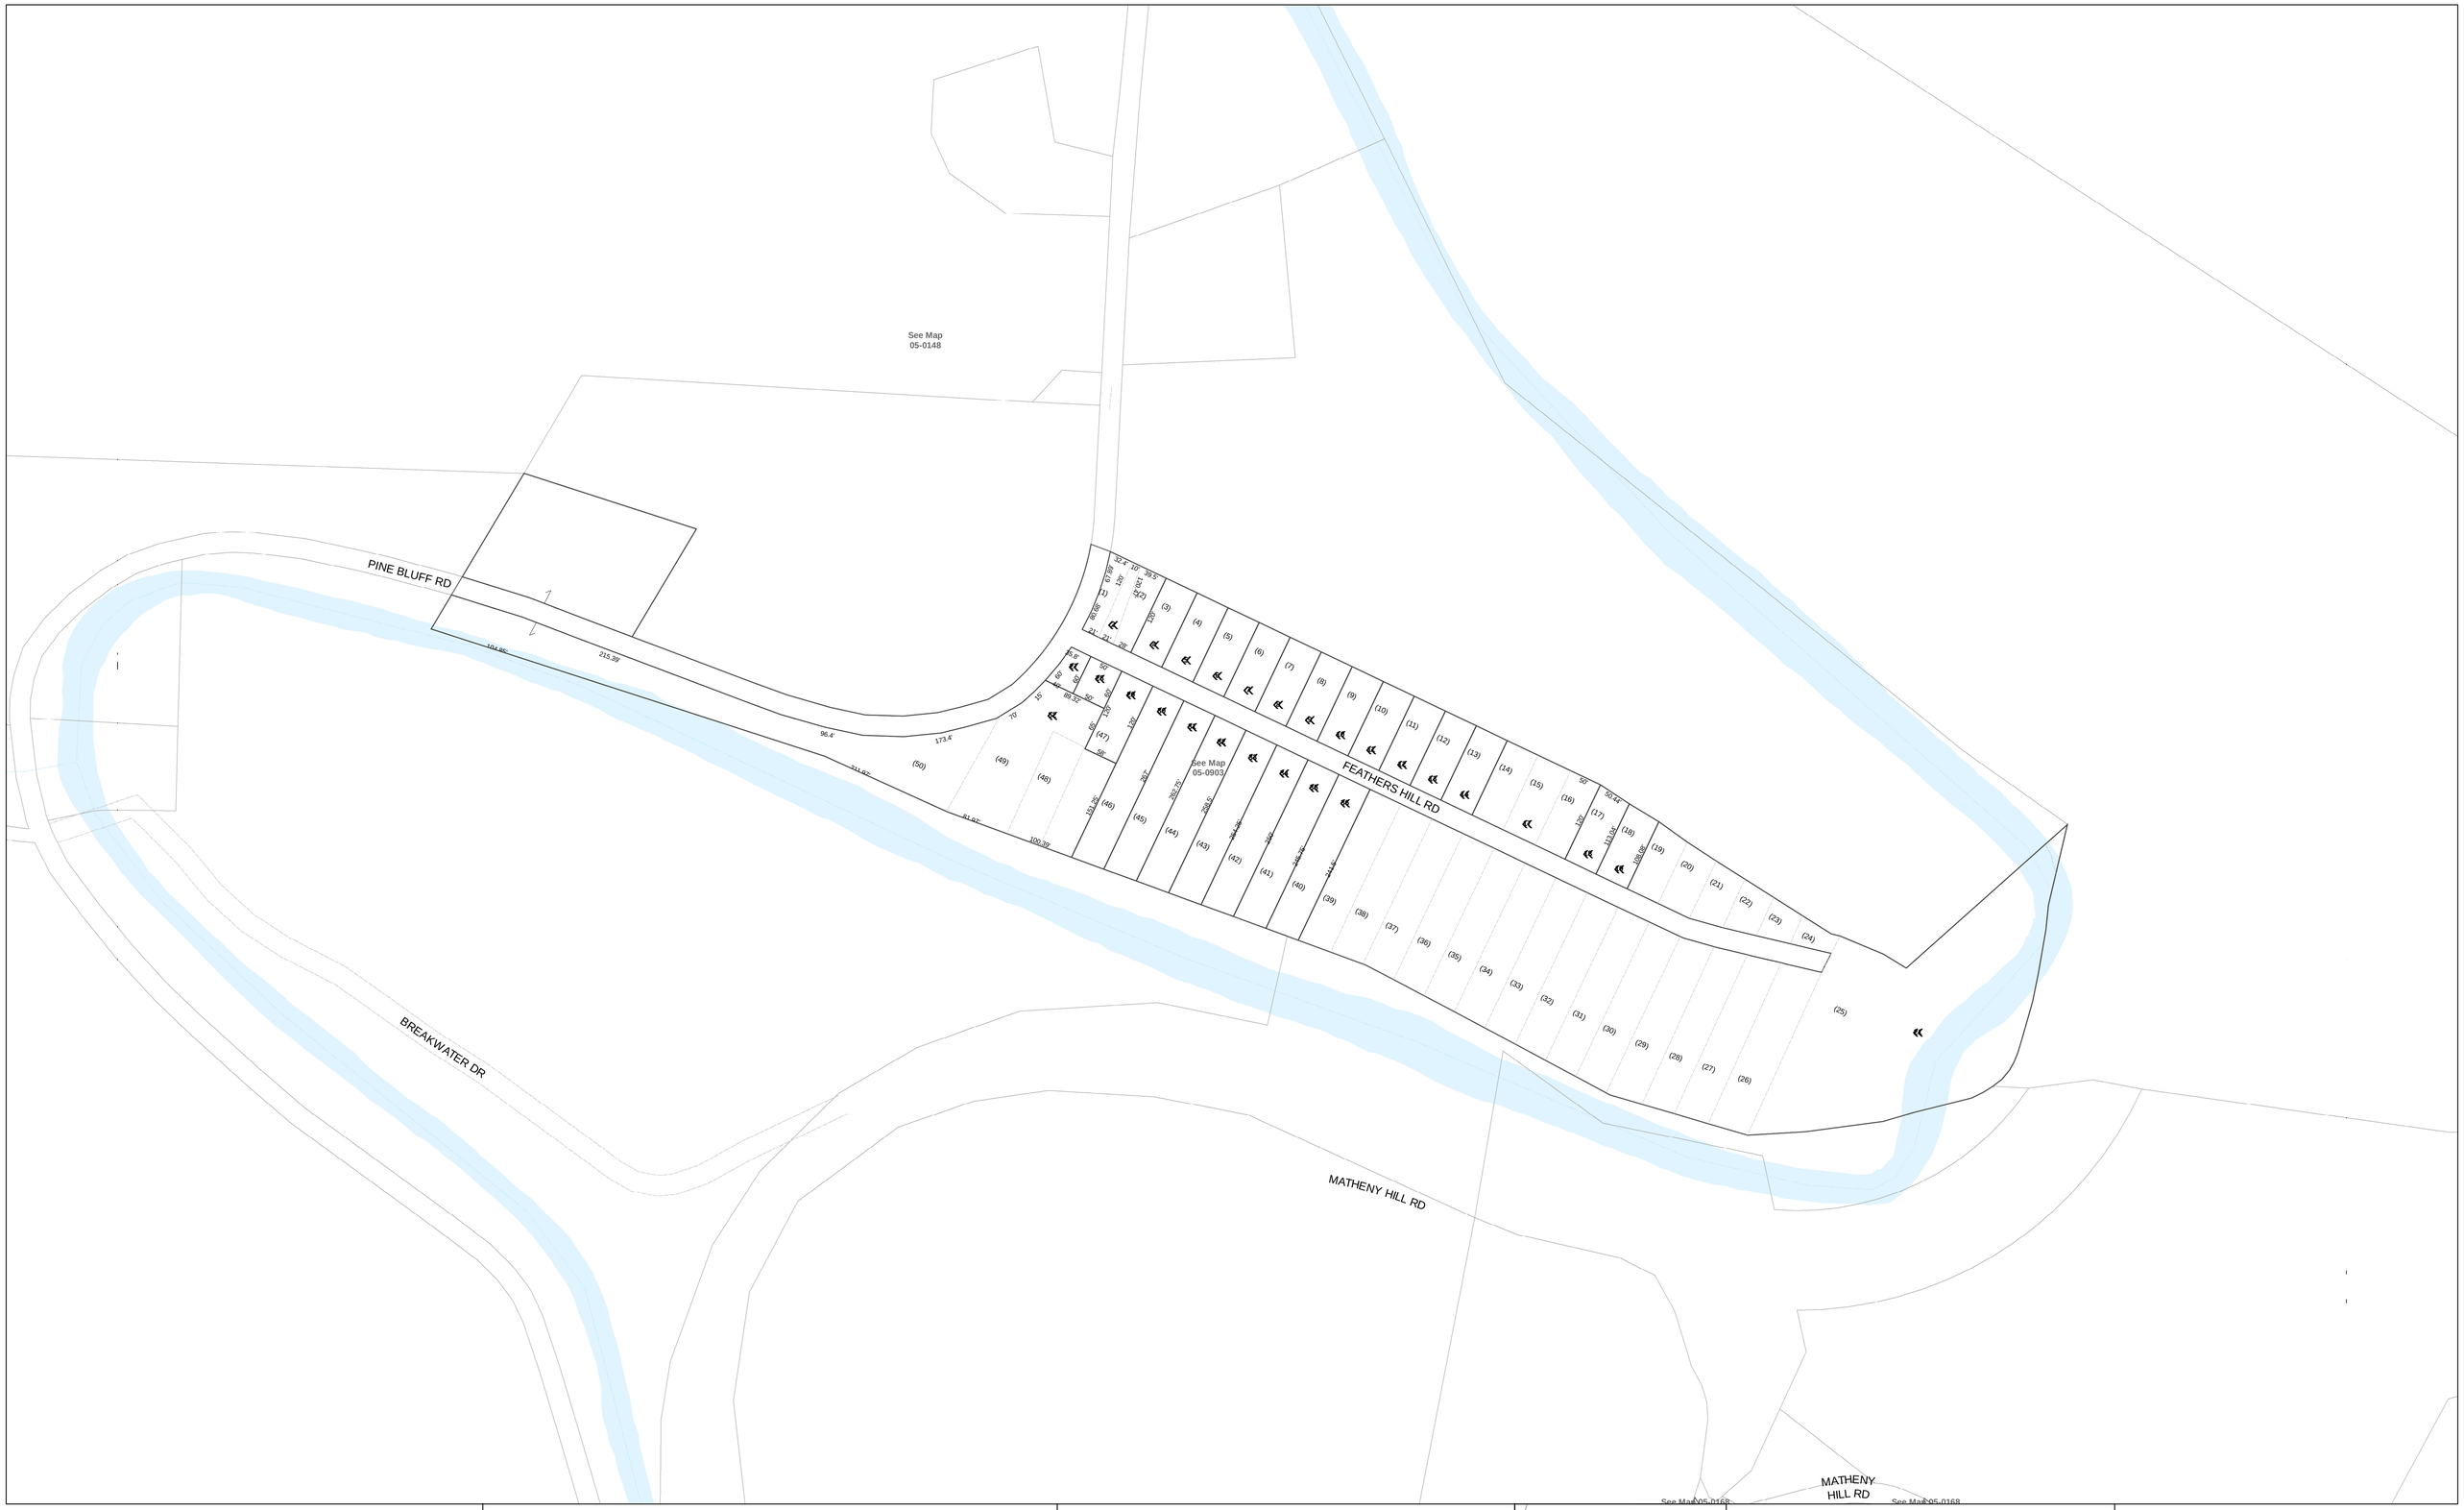

FOR TAX PURPOSES ONLY

Prepared By:

Joseph R. Romano

Harrison County Assessor

Legend

Property Line		Original Lot Line	
Edge of pavement or roadway		Deed lot number (in parenthesis)	(15)
Corporation line		Parcel or index number	15
District line		Improvement	
County Line		Railroad	
		Water	

Restriction

Latest Revision
5/28/2013 2:46:33 PM

All tax maps created under the provisions of reappraisal legislation are the property of the Assessor of Harrison County, West Virginia and the reproduction, copying, modification, distribution or sale of such tax maps or any copies thereof without the written permission of the Harrison County Assessor is prohibited by law.

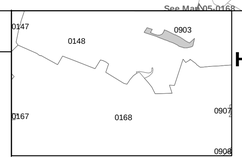

HARRISON COUNTY - WEST VIRGINIA

Office of Assessor

District: Clay District

Map No: 05-0903

Date: January 1, 2019

Scale: 1 inch = 100 feet

05-0903