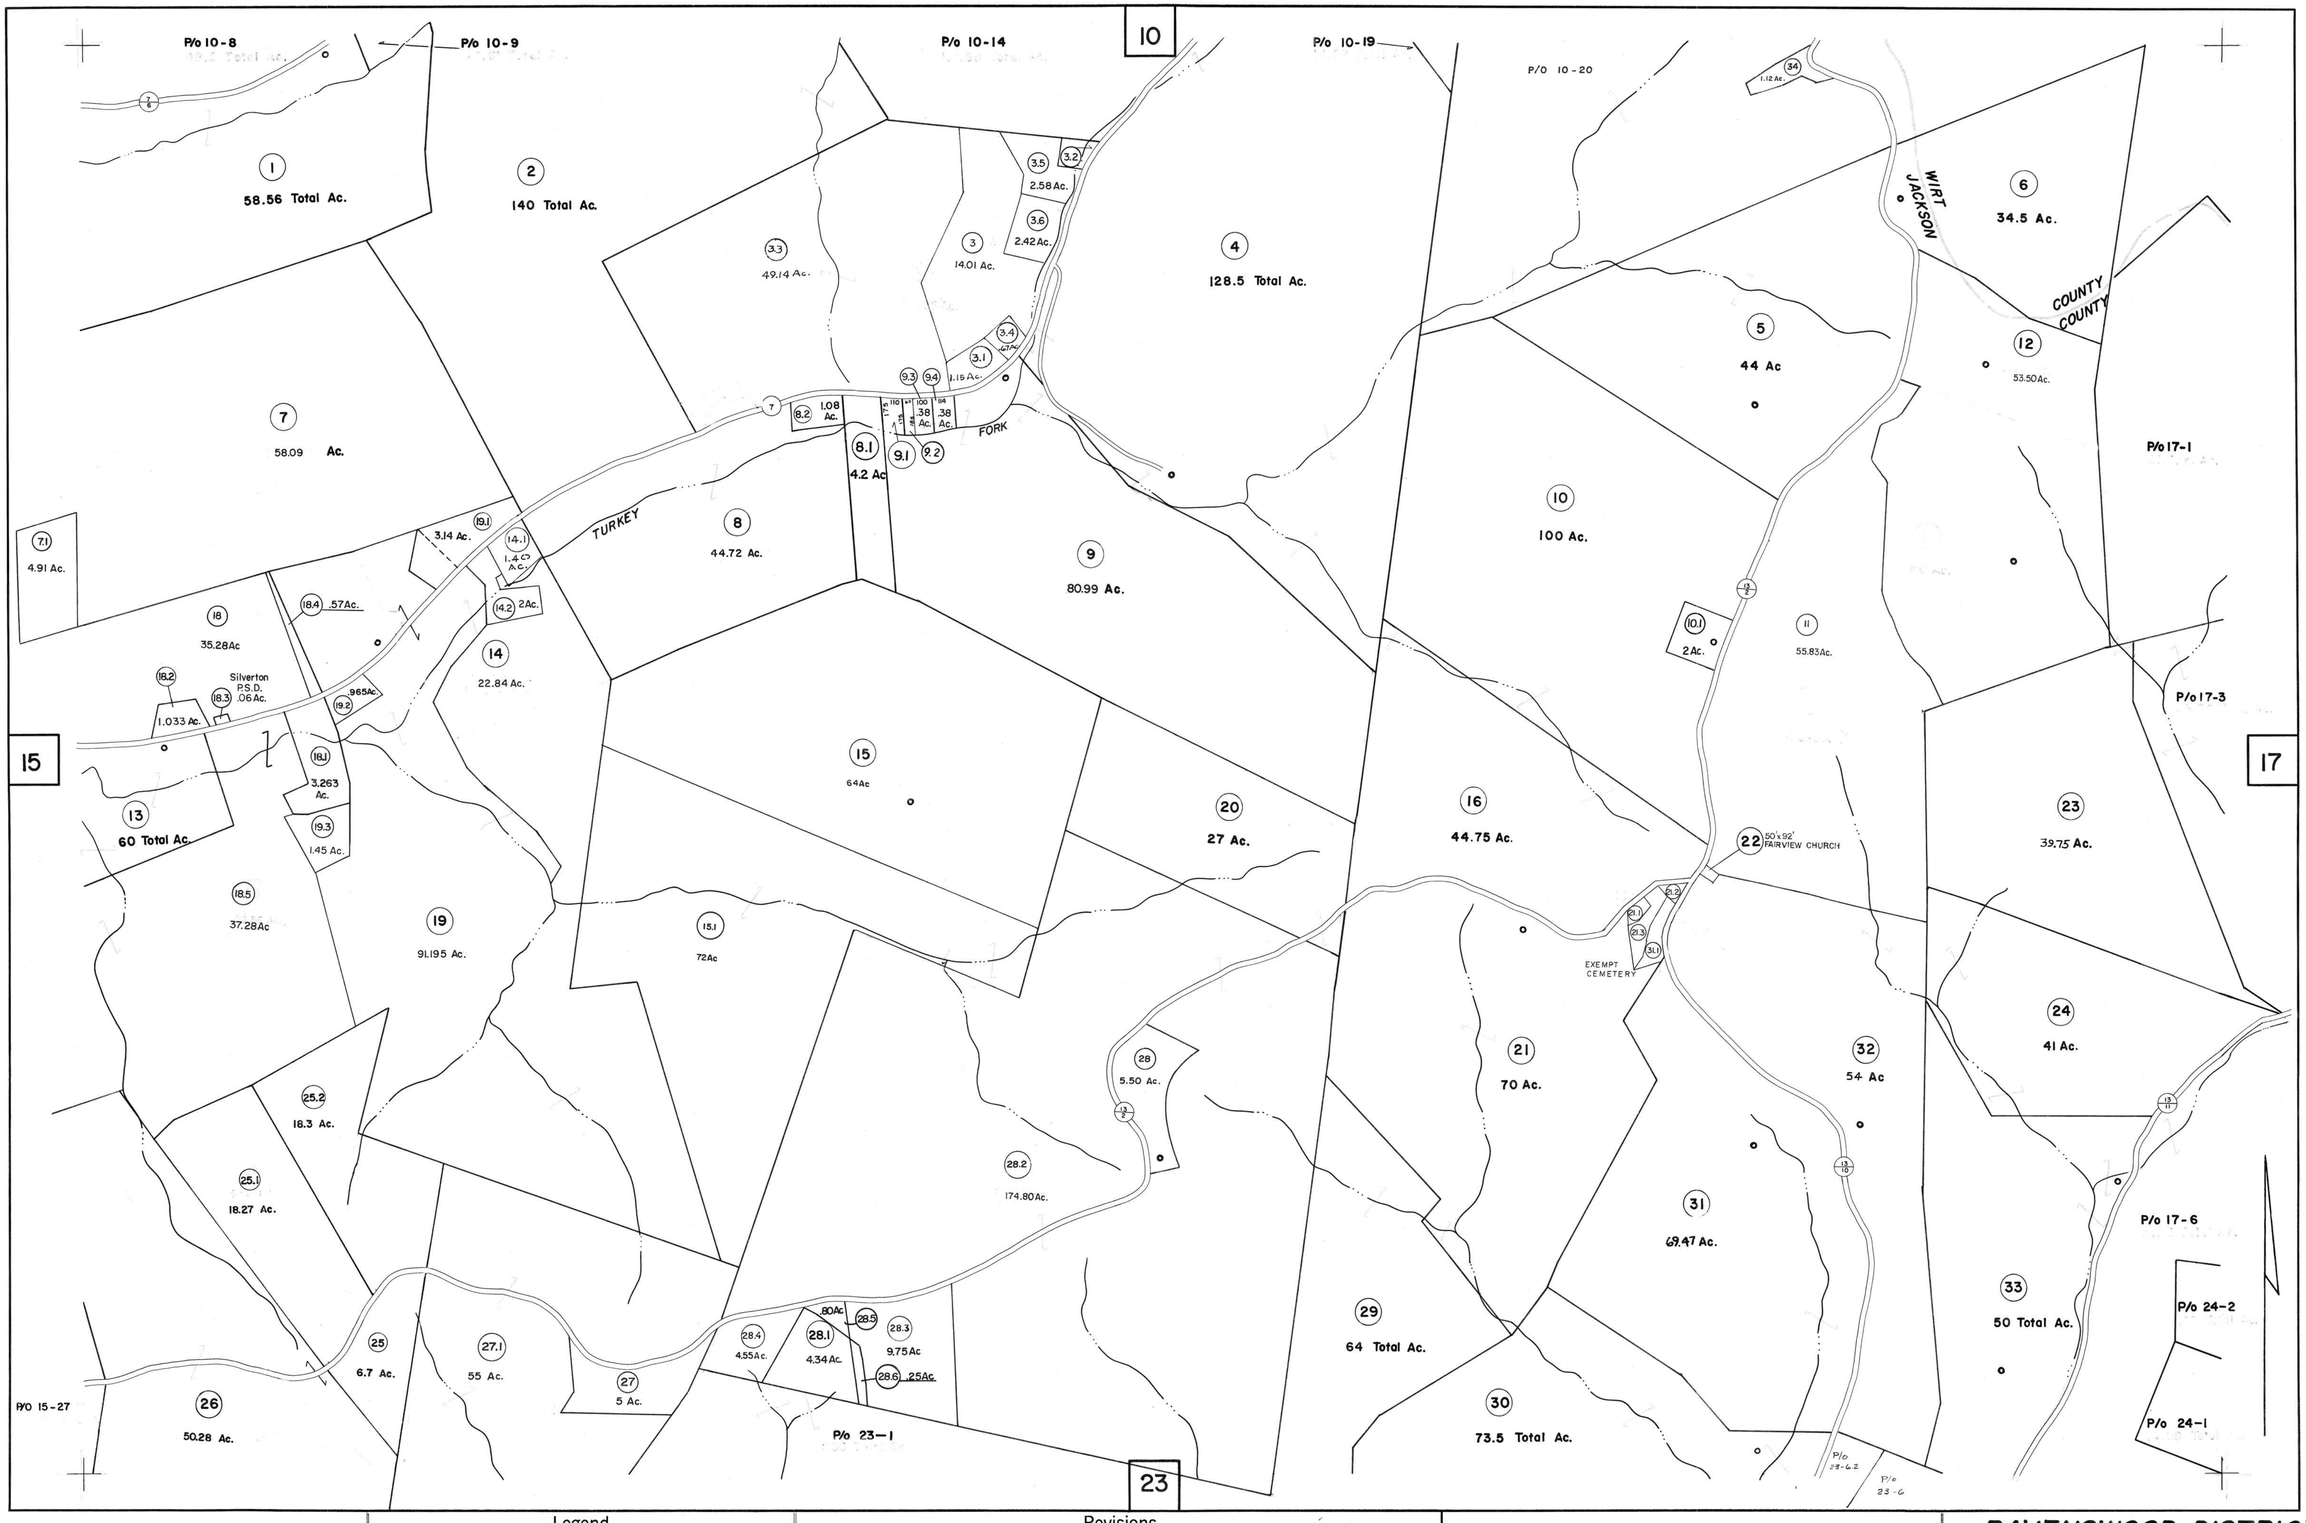

FOR TAX PURPOSES ONLY

PREPARED BY

AERO SERVICE CORPORATION

210 E. COURTLAND STREET PHILADELPHIA, PENNA.

Legend

Property line		Original lot line	
Edge of pavement or roadway		Deed lot number in parenthesis	(15)
Corporation line		Parcel or index number in circle	(9)
District line		Improvement	
County line		Railroad	

Revisions

1	JUNE 74	PAM	9	OGIS	4-97	HD	17	4-26-14	#45
2	1-30-76	BAH	10	OGIS	4/18/99	SAJ	18	3/6/17	SLS
3	8-76	PW	11	4/21/2000		S&H	19		
4	6/29/77	T.J.M.	12	3/19/2003		S&H	20		
5	Revised to 7-1-86	DAF	13	4/14/04		S&H	21		
6	Revised to 7-1-89	RDB	14	6-16-05		#45	22		
7	OGIS 3/21/94	DC	15	5-13-07		#45	23		
8	O.G.I.S 3-13-95	J.E.B	16	4-30-12		#45	24		

JACKSON COUNTY — WEST VIRGINIA

Office of Assessor

RAVENSWOOD DISTRICT

City — Town — District:

Map No: 16

Date, Aerial Photography: 11-26-62 Date, Map: 11-13-64

Photo No: 9-1765-1766 10-1787-1788 Scale: 1" = 400'