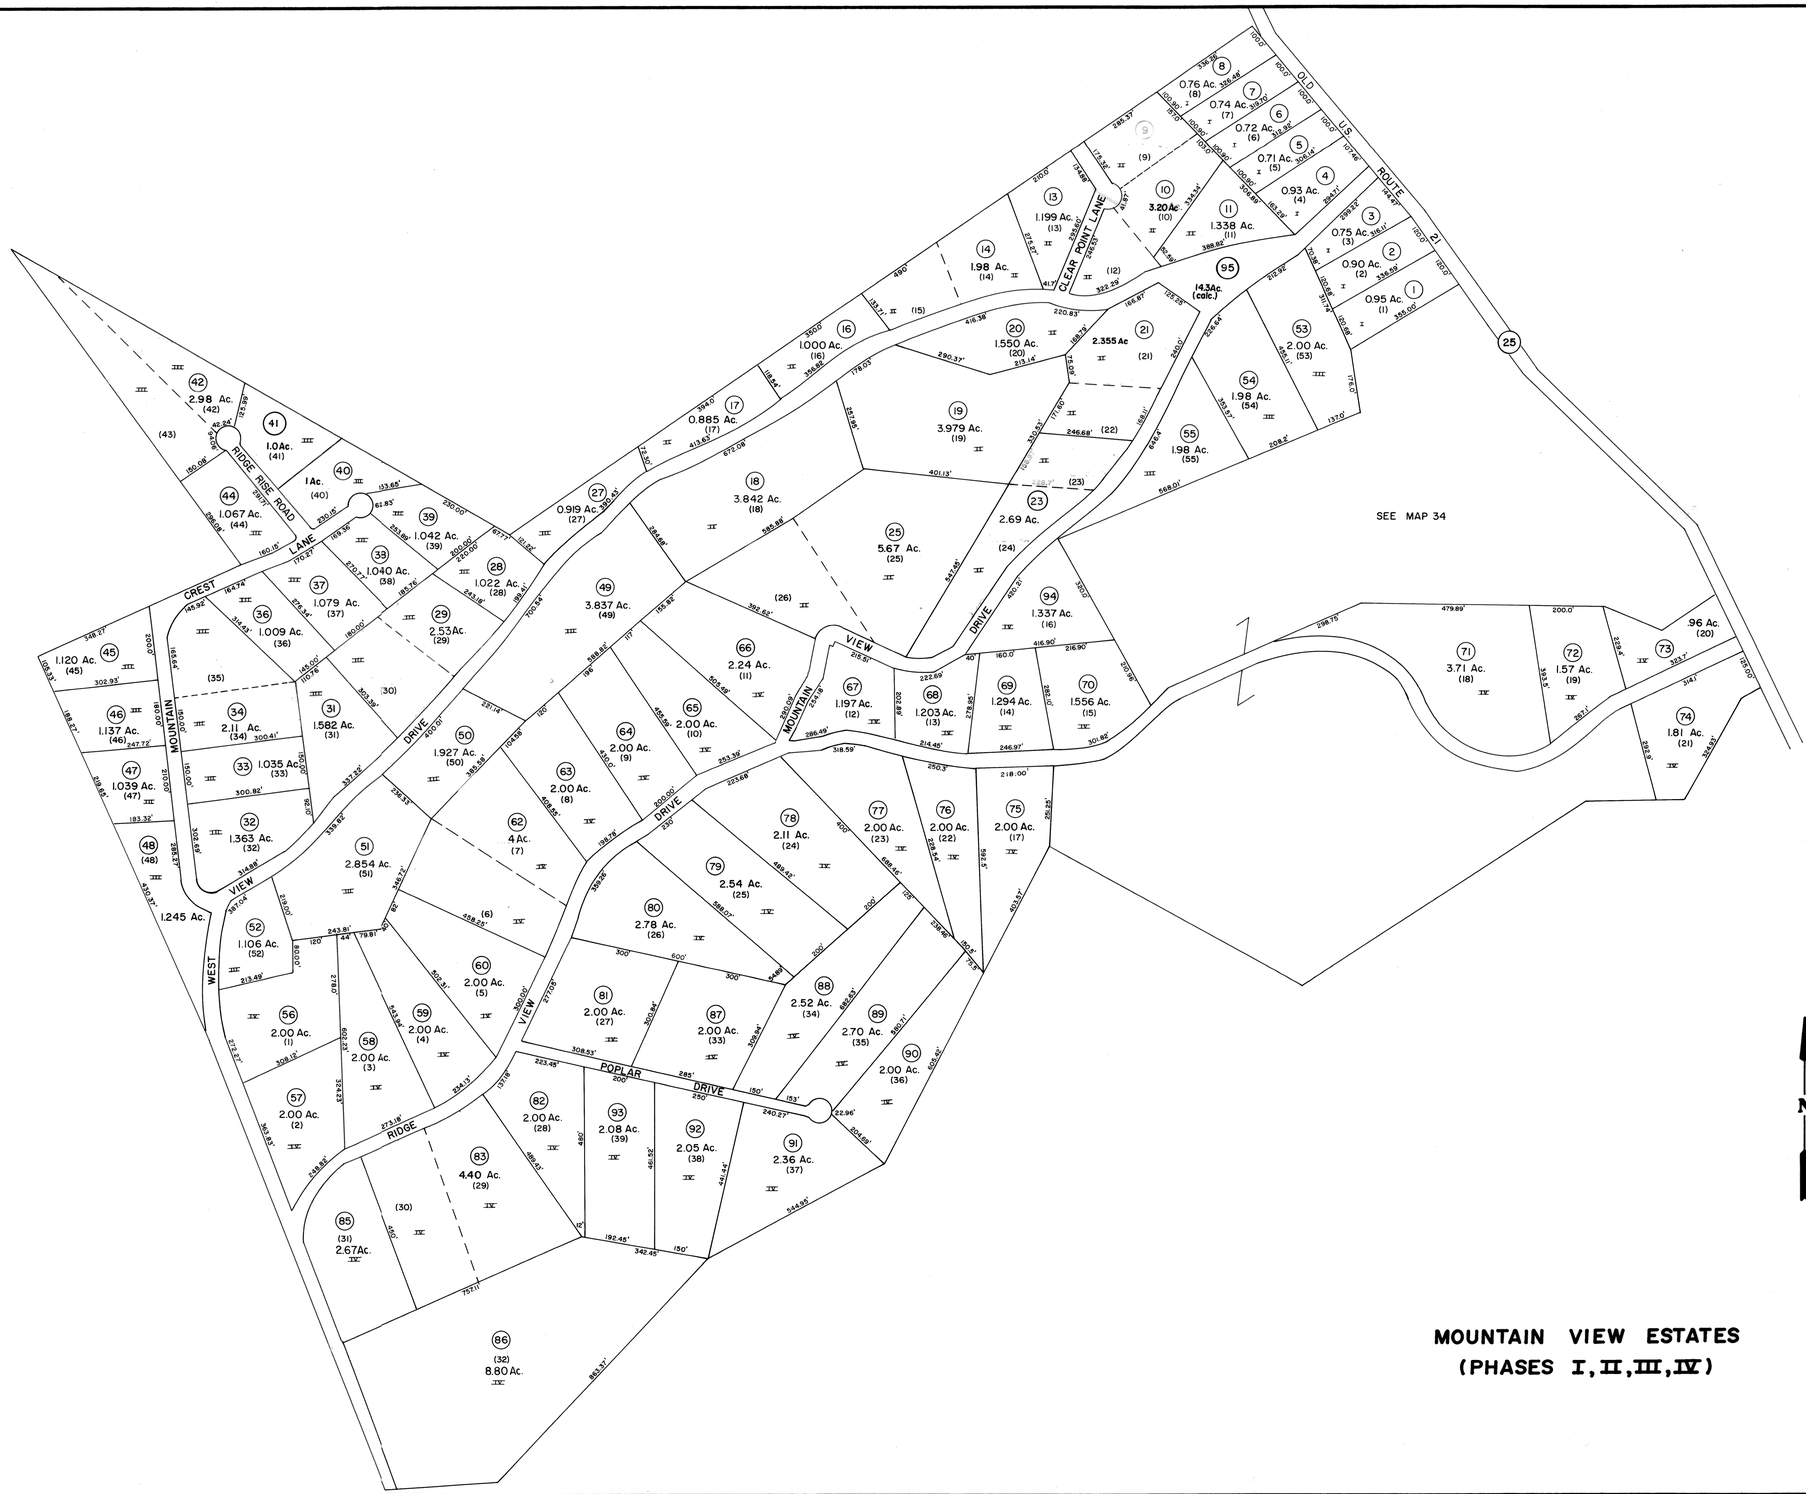

For Tax Purposes Only

Prepared by

Oil & Gas Information Service
P.O. Box 3810
Charleston, WV 25338

168247

LEGEND

Property line		Original lot line	
Edge of pavement or roadway		Deed lot number	(15)
Corporation line		Parcel or index number	(99)
District line		Improvement	
County line		Railroad	
State line		Scaled dimension	(S)
Land hook		Deed dimenson	(D)
Water		Calculated area	(C)

REVISIONS

OGIS	3/16/94	SAJ
O.G.I.S	3-13-95	J.E.B
OGIS	4/18/99	SAJ
	4-00	HD
6-13-04		H&S
6-16-05		H&S
5/30/06		S&H
5/1/07		S&H
5-7-11		H&S

RESTRICTION

KEY MAP

JACKSON COUNTY — WEST VIRGINIA

Office of Assessor

RIPLEY DISTRICT

MAP 34B

Date, Aerial Photography:
Photo No:

Date, Map: 2/5/94
Scale: 1"=200'