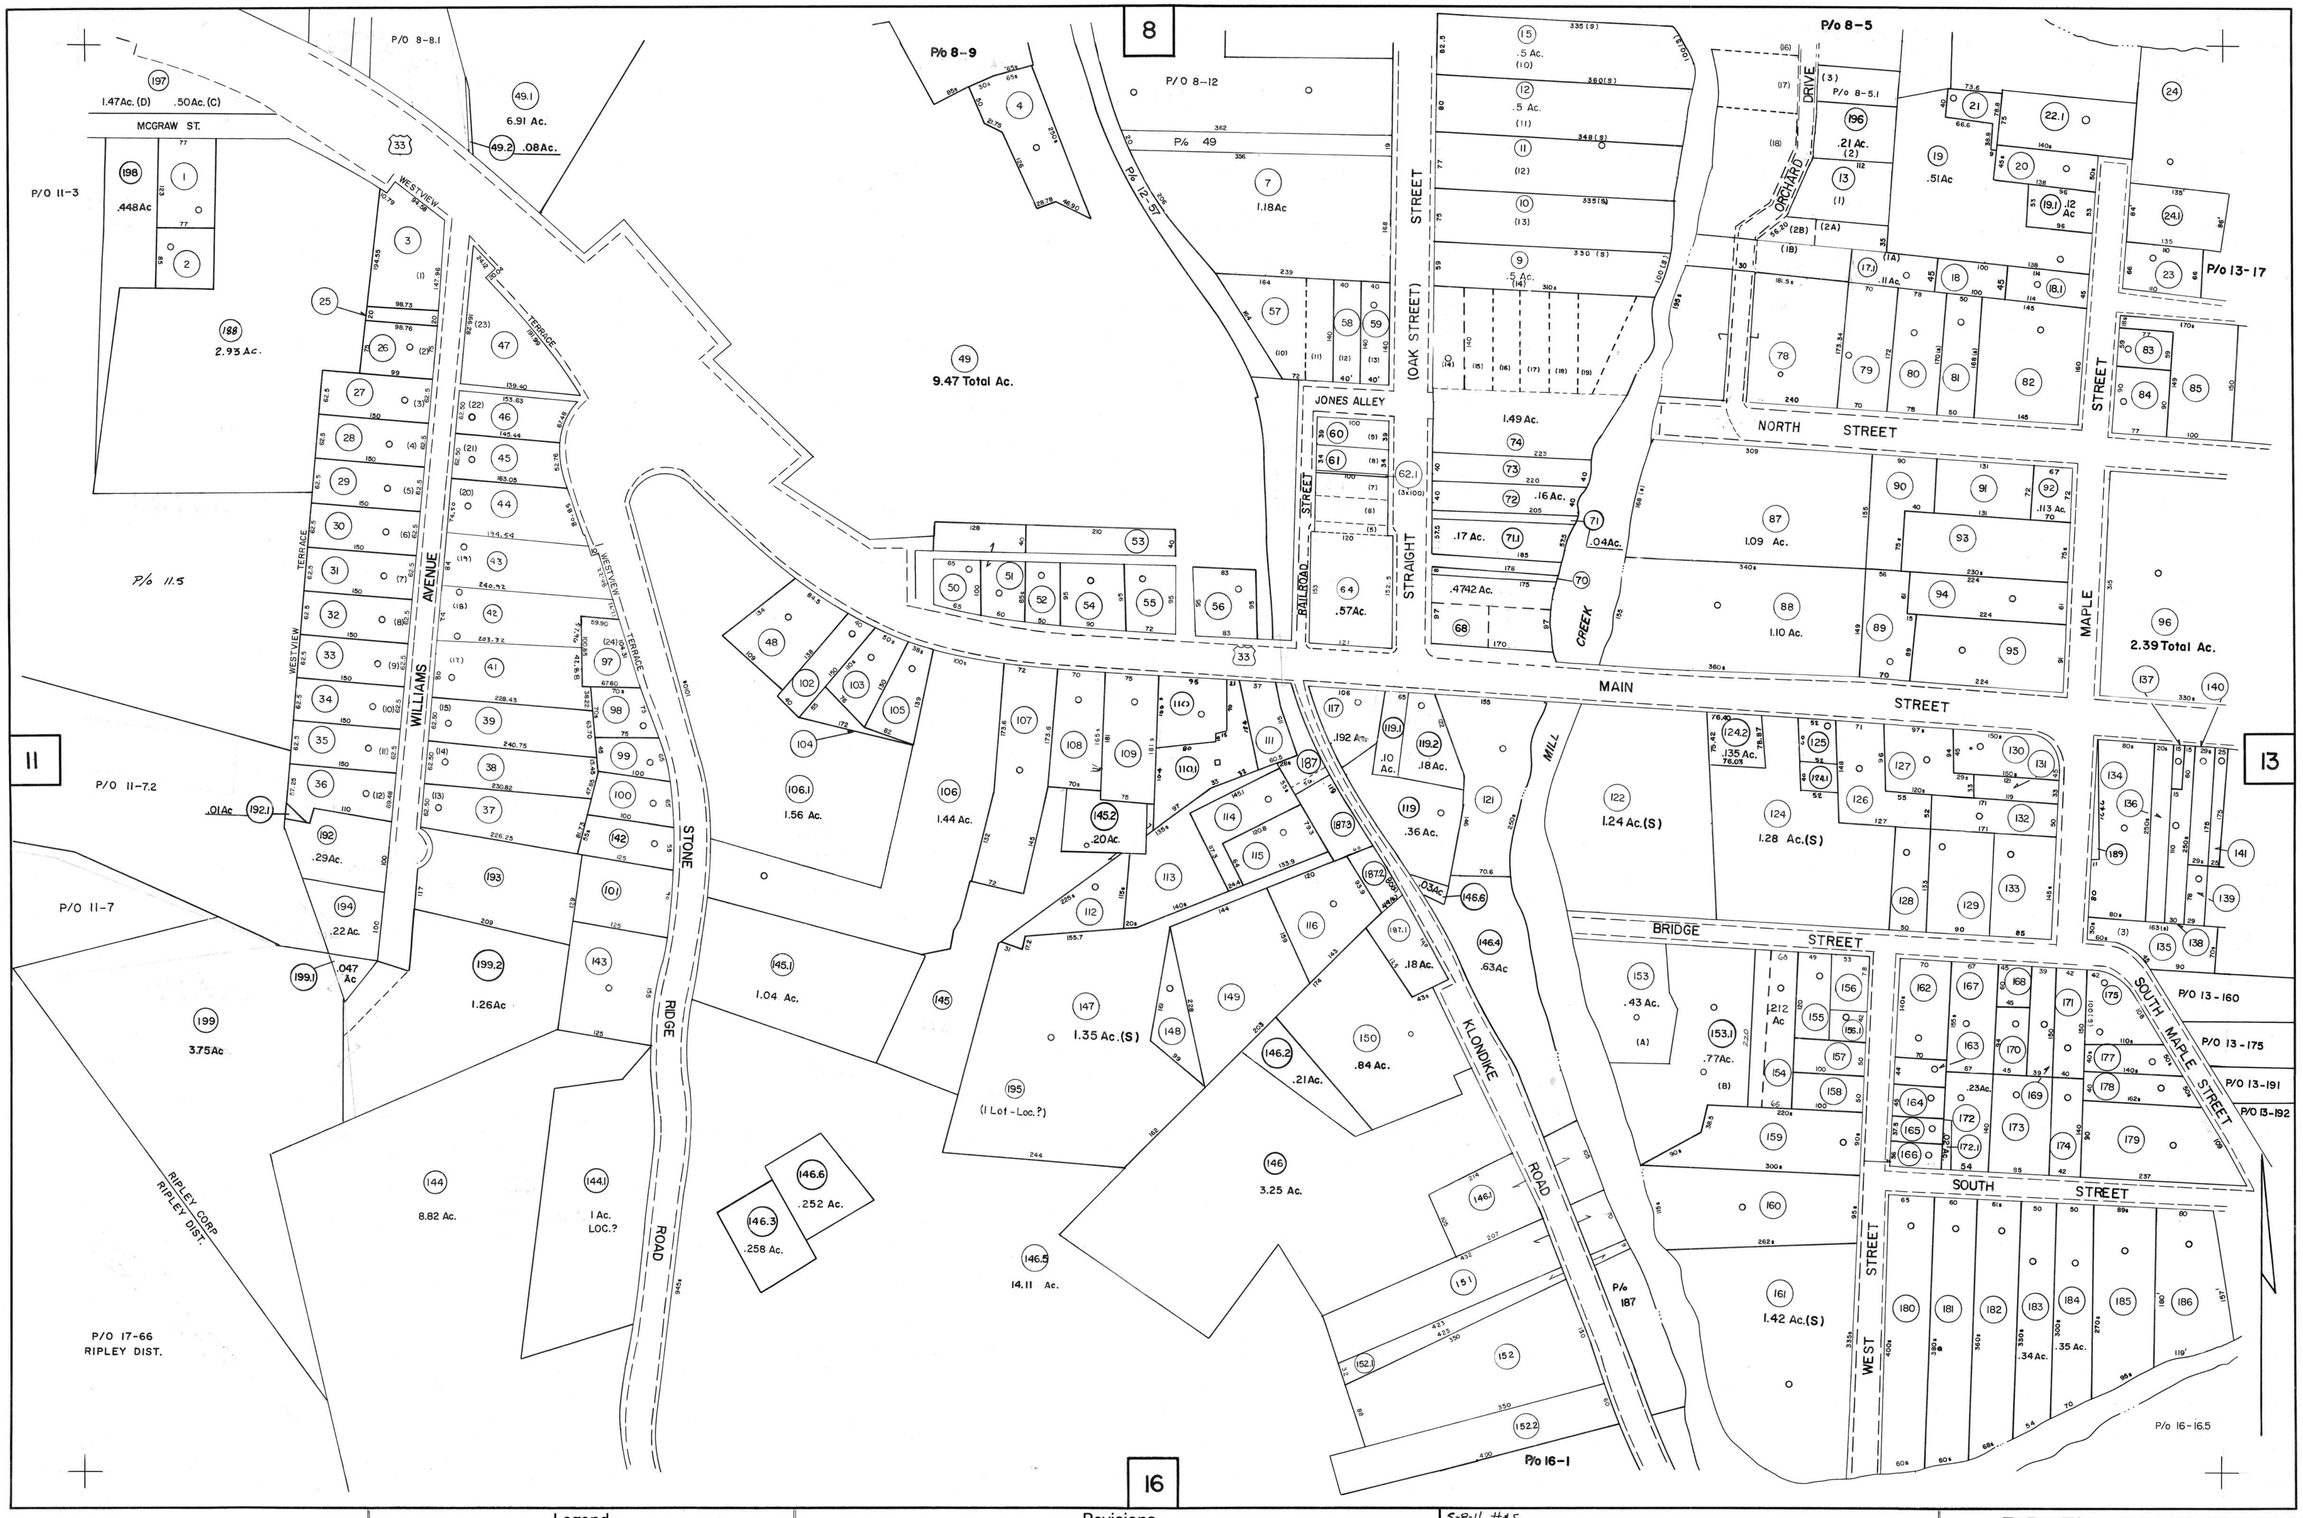


For Tax Purposes Only

Prepared by

**AERO SERVICE CORPORATION**

210 E. Courtland Street Philadelphia, Penna.

## Legend

| | | | |
|---|---|---|---|
| Property line | | Original lot line | |
| Edge of pavement or roadway | | Deed lot number in parenthesis | (15) |
| Corporation line | | Parcel or index number in circle | (20) |
| District line | | Improvement | |
| County line | | Railroad | |

## Revisions

| | | | | | | | | | | | |
|---|---|---|---|---|---|---|---|---|---|---|---|
| 1 | Hickman 6/17/74 | TJM | 9 | REV. TO 7-1-89 | | NCS | 17 | 6/9/2001 | | S&H |
| 2 | 11/29/76 | JC | 10 | OGIS | 3/20/94 | SAJ | 18 | 3/17/2003 | | S&H |
| 3 | 7-7-77 | WHP | 11 | O.G.I.S | 3-13-95 | J.E.B | 19 | 6-18-05 | | H&S |
| 4 | July, 1983 | | 12 | OGIS | 4-96 | HD | 20 | 5/31/06 | | S&H |
| 5 | Revised to 7-1-85 | | 13 | OGIS | 4-97 | HD | 21 | 5/4/07 | | S&H |
| 6 | July, 1986 | TRL | 14 | OGIS | 5/3/98 | SAJ | 22 | 5/26/08 | | S&H |
| 7 | REV. TO 7-1-88 | REB | 15 | OGIS | 4/4/99 | SAJ | 23 | 5-12-09 | | H&S |
| 8 | O.G.I.S 3-25-91 | J.B | 16 | 4/11/2000 | | S&H | 24 | 4-12-10 | | H&S |

5-8-11 H&S
4-30-12 H&S
4-25-14 H&S
5/20/15 S&H
4-26-16 H&S
3/13/17 SLS

**JACKSON COUNTY — WEST VIRGINIA**

**Office of Assessor**

# RIPLEY CORPORATION

City — Town — District:

Map No: 12

Date, Aerial Photography: 11-26-62 Date, Map: 1-21-65

Photo No: 4-1522, 1523, 1524
5-1600, 1601

Scale: 1" = 100'