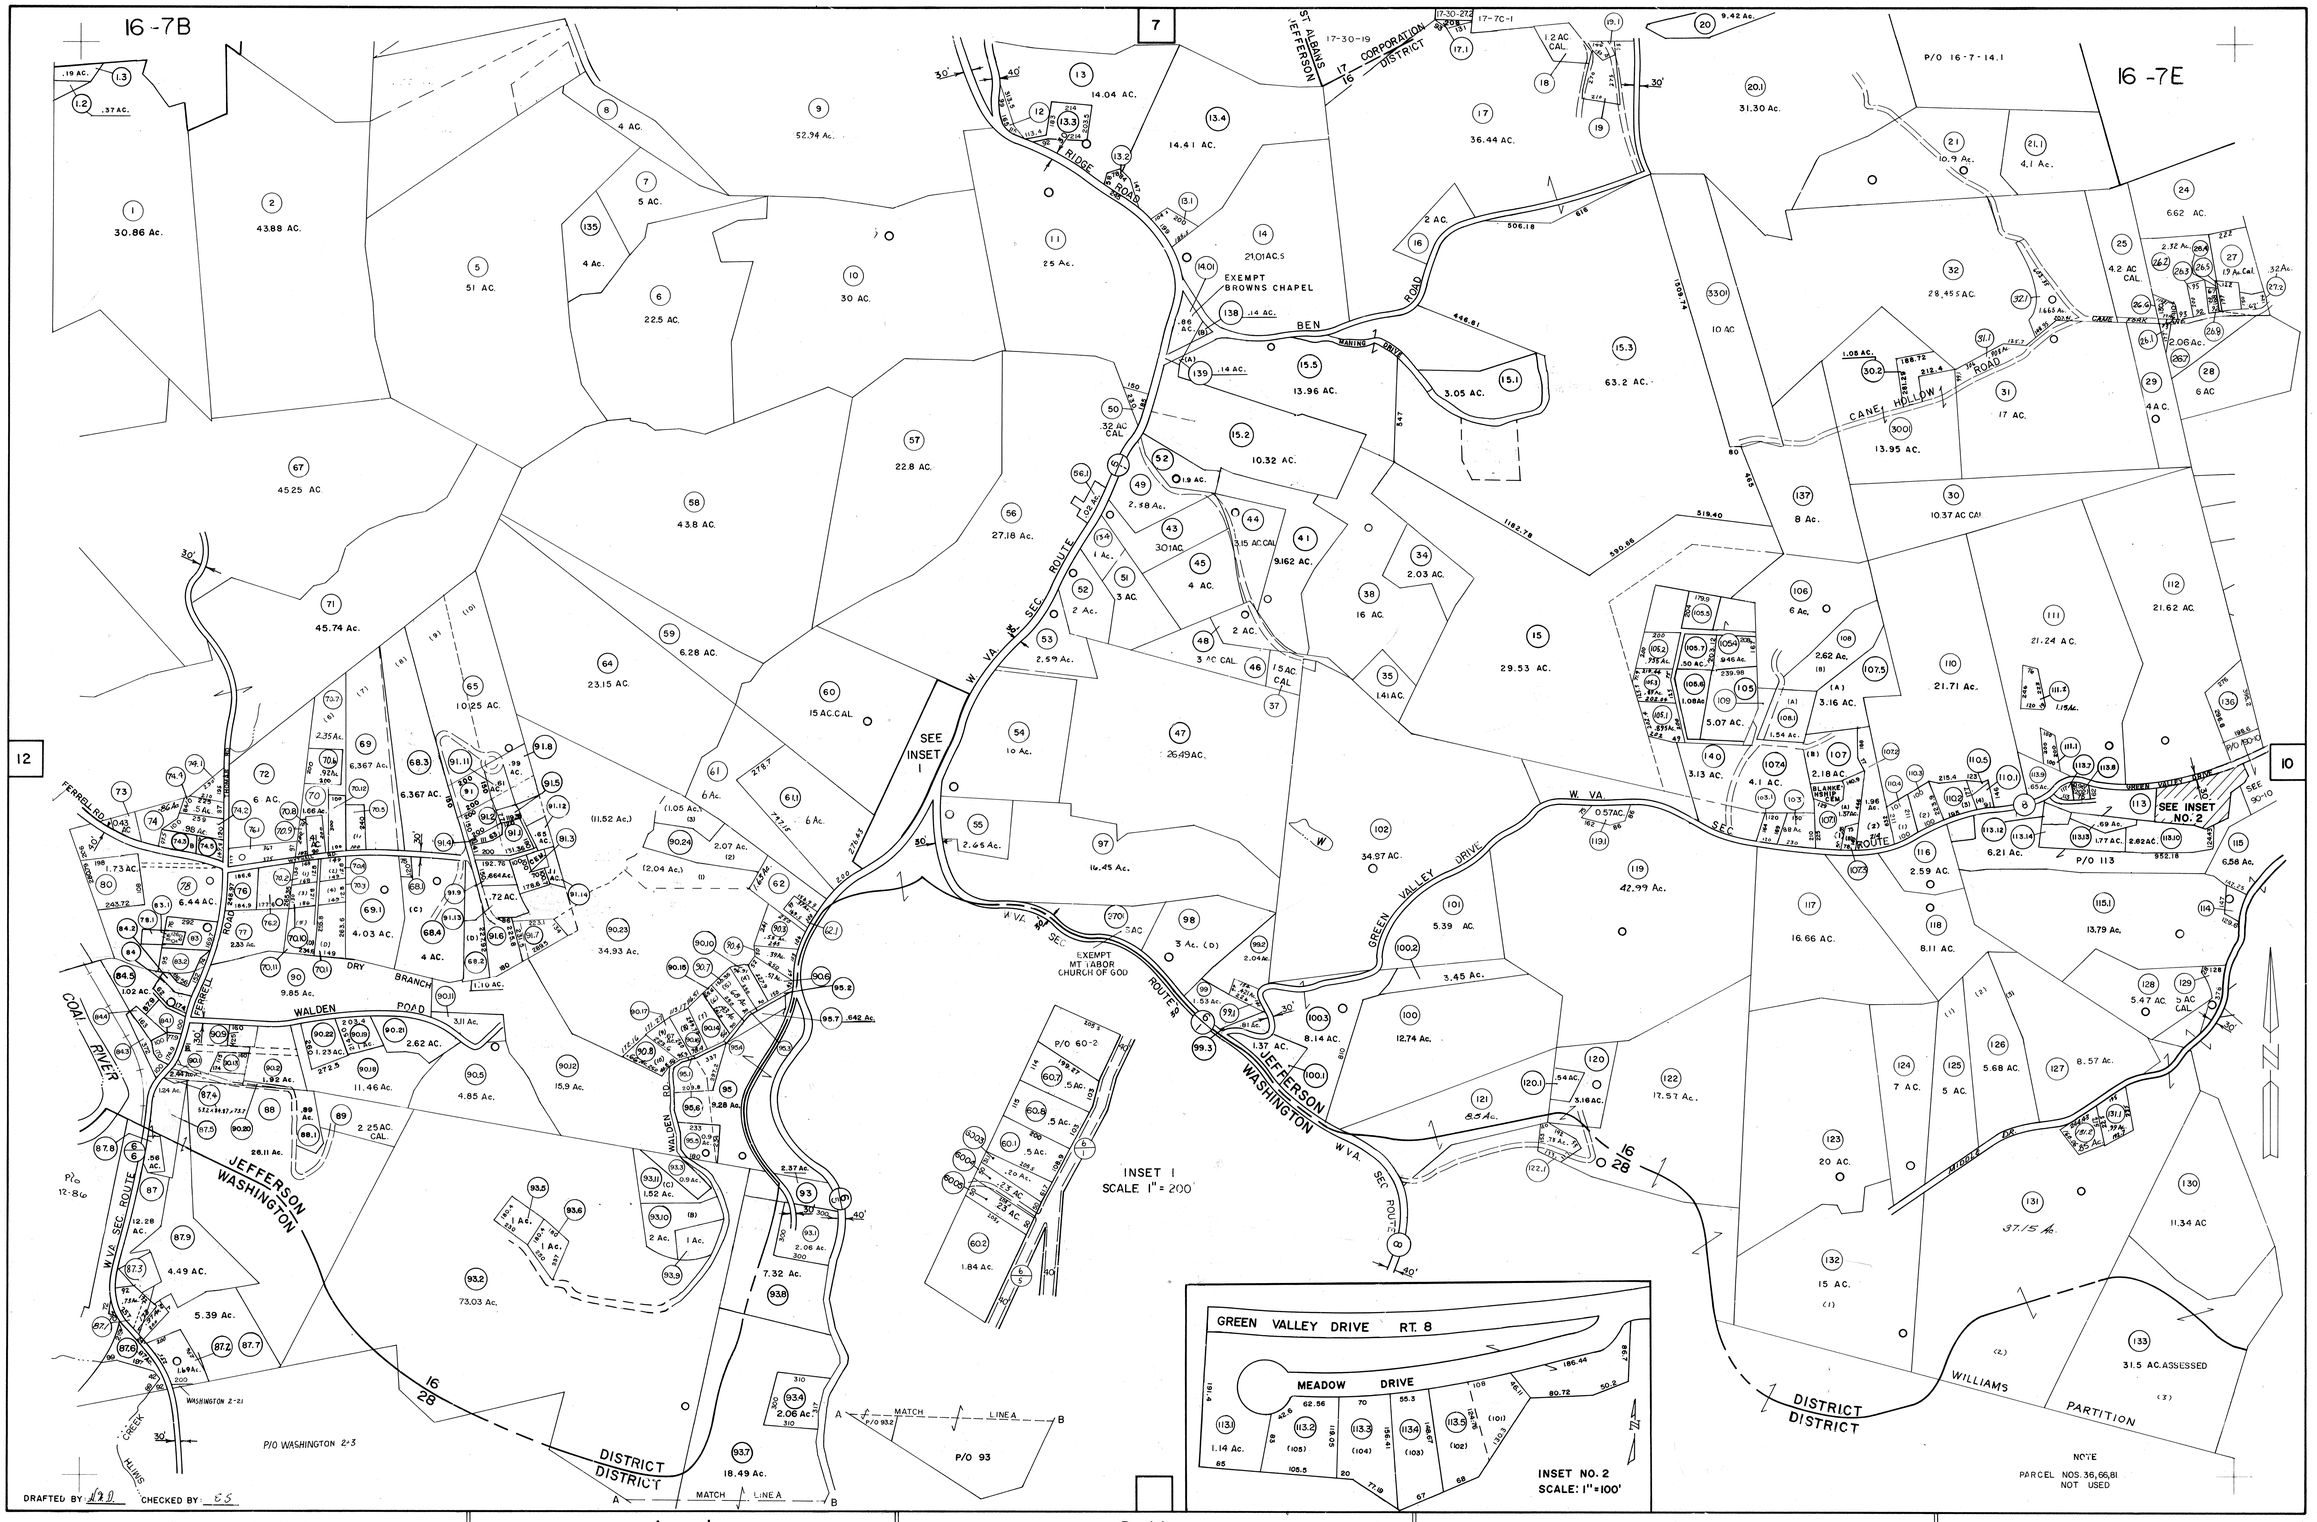

FOR TAX PURPOSES ONLY

PREPARED BY

AERO SERVICE CORPORATION
A DIVISION OF LITTON INDUSTRIES
210 E. COURTLAND ST. PHILADELPHIA PA 19120

AMERICAN AIR SURVEYS, INC.
907 PENN AVENUE, PITTSBURGH 22, PA.
NEW YORK ATLANTA

Legend

Property Line	Original lot line
Right of way line	Deed lot number (in parenthesis) (15)
Edge of pavement or roadway	Parcel or index number (in circle) 99
Corporation line	Improvement
District line	Railroad
County line	Scaled Dimension S
Stream	Original block number 22

Revisions

1	9/18/72	SHP	9	Revised to 7-1-87		17	9-27-2000	J.A.B.	
2	S. ept 15, 1973	PAE	10	Revised to 7-1-89		18	10-10-02	J.A.B.	
3	10-1-75	SC	11	OGIS 7-26-91	JB	19	1-22-04	J.A.B.	
4	2/28/77	SC	12	O.G.I.S 8-1-93	J.E.B	20	7-11-04	J.A.B.	
5	1/25/79	WD	13	O.G.I.S 6-20-96	J.E.B	21	11-29-06	J.A.B.	
6	7-82	LBS	14	6-1-97	J.E.B	22	4-12-12	J.A.B.	
7	Revised to 7-1-88		15	1-1-99	J.E.B	23	K.C.A	7-1-2013	
8	Revised to 7-1-85		16	1-21-2000	J.A.B.	24	K.C.A.	1-1-2014	

KANAWHA COUNTY

Office of Assessor

CHARLESTON, WEST VIRGINIA

JEFFERSON DISTRICT – 16

Map No. 11

Photo No.: 504 Scale: 1" = 400'

Date, Photography: April, May 1964 Date, Map: 9-30-65