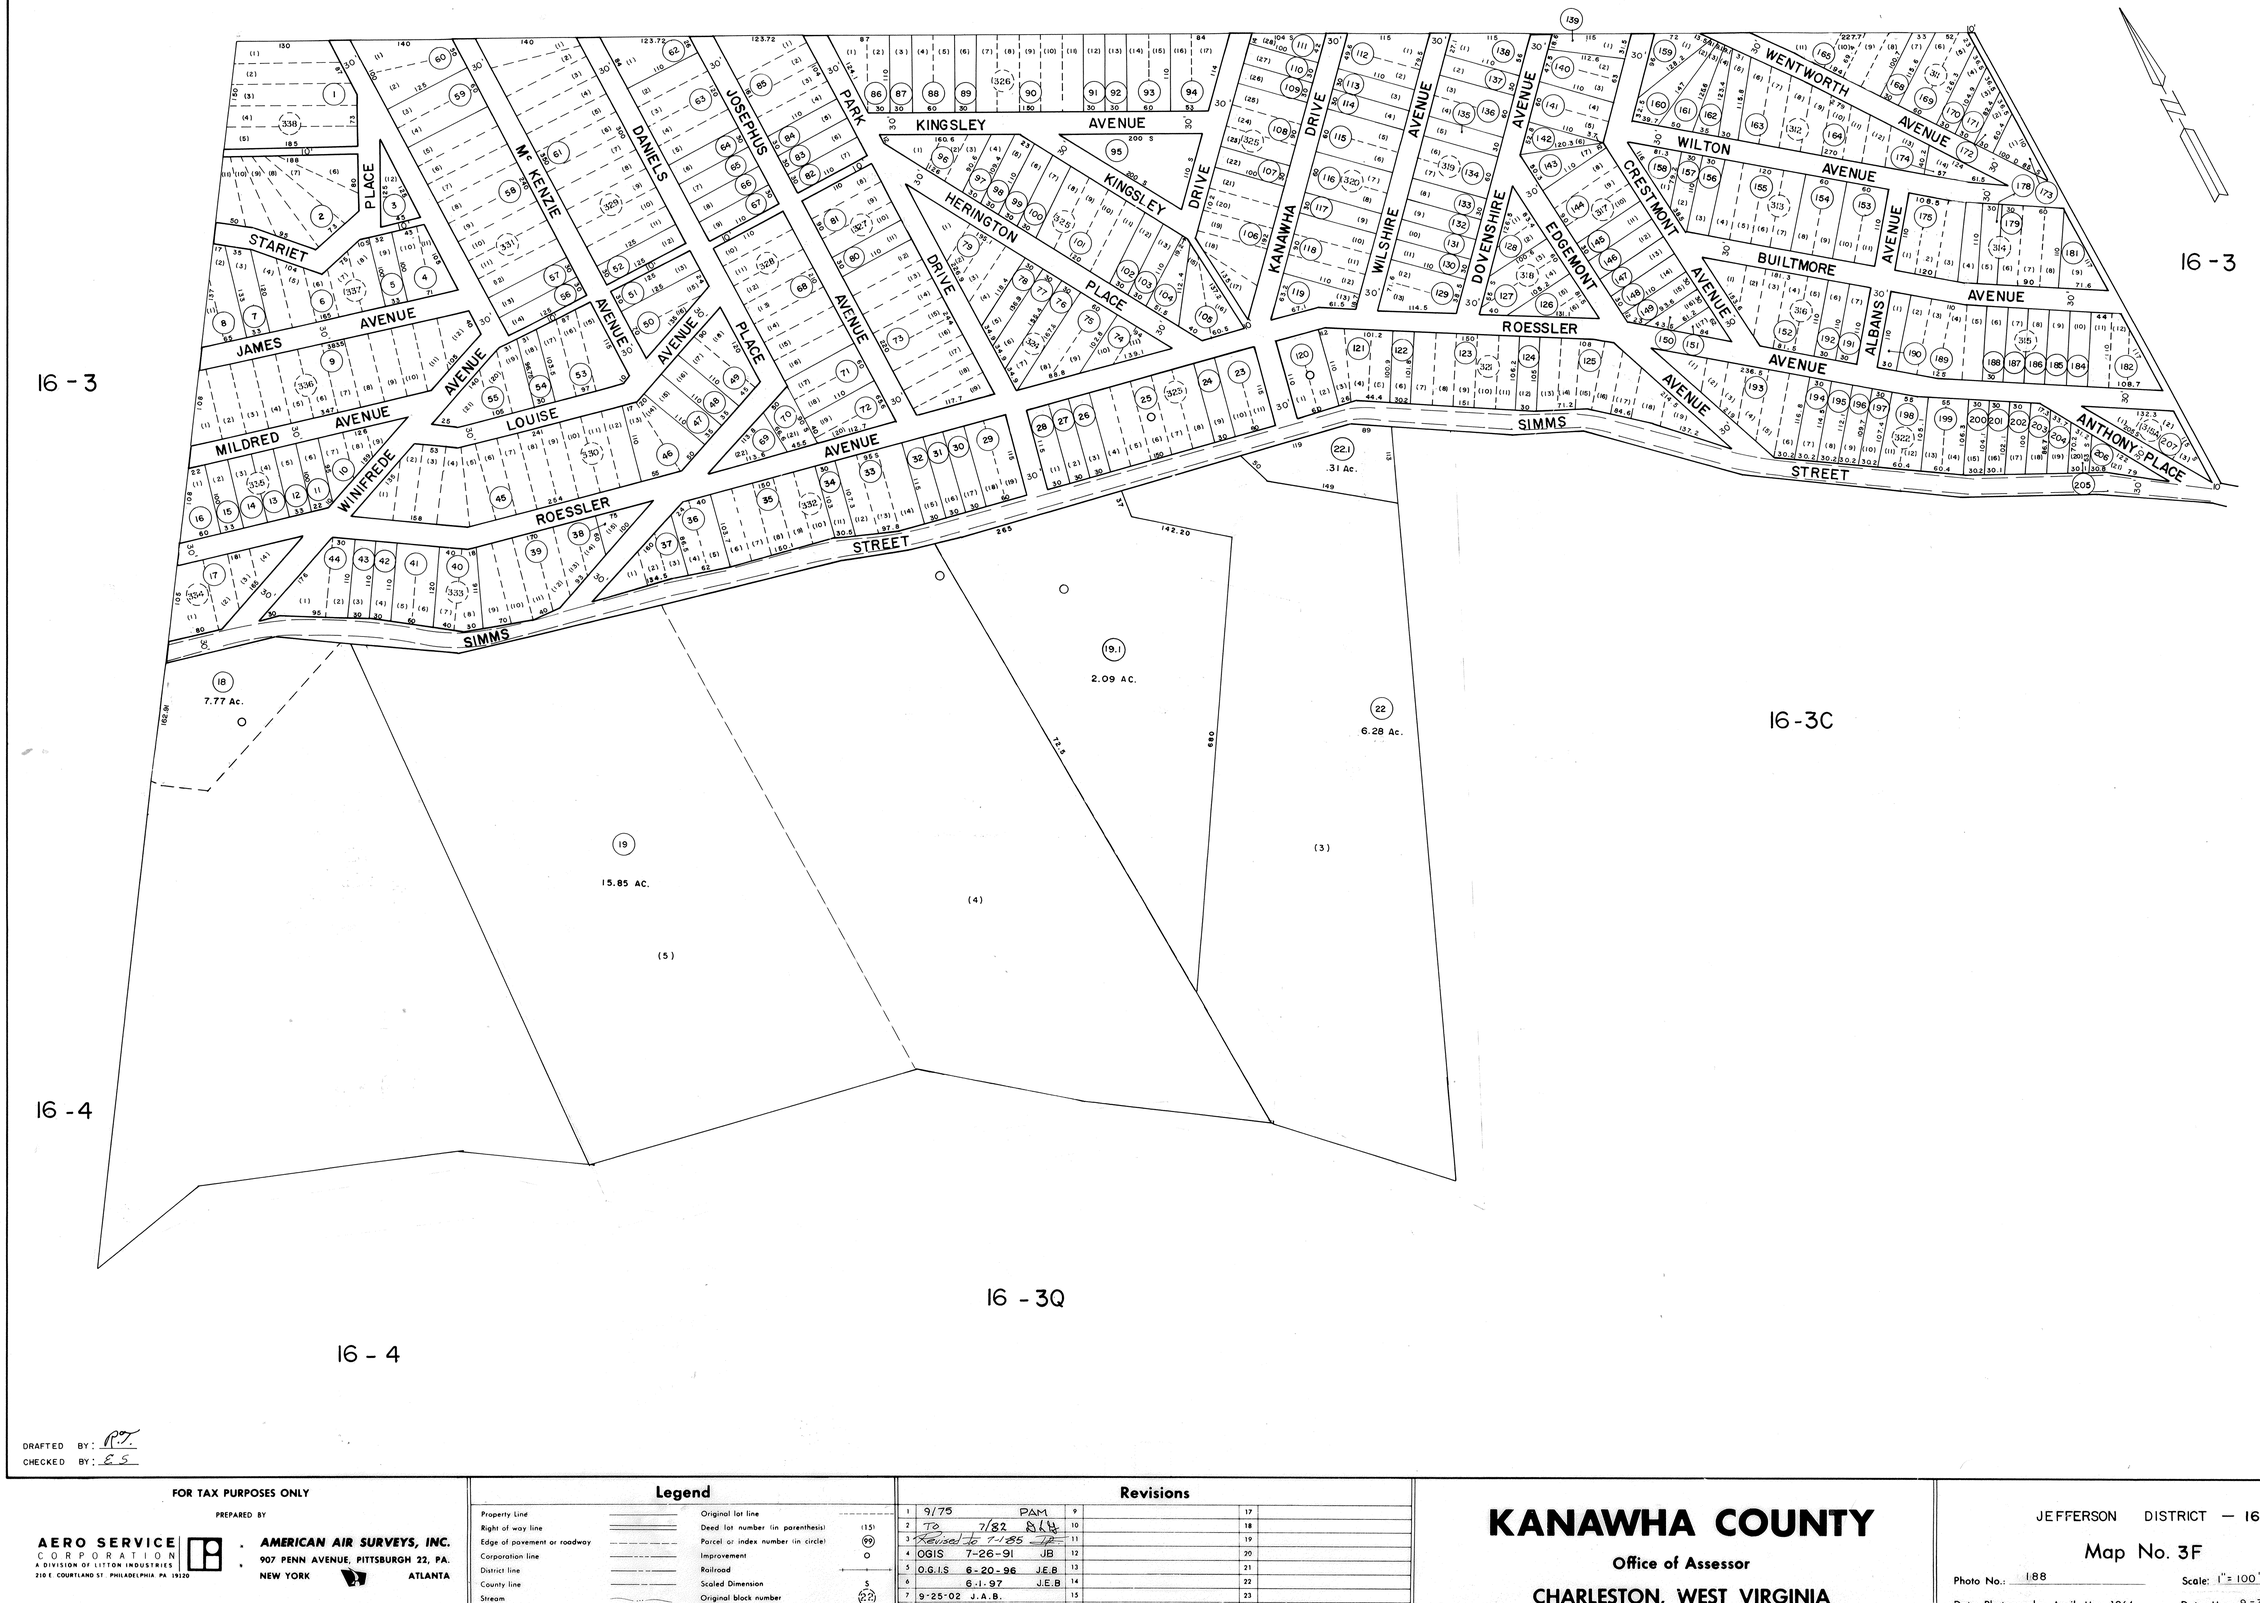

DRAFTED BY: P.V.
CHECKED BY: E.S.

FOR TAX PURPOSES ONLY

PREPARED BY

AERO SERVICE CORPORATION
A DIVISION OF LITTON INDUSTRIES
210 E. COURTLAND ST. PHILADELPHIA, PA. 19120

AMERICAN AIR SURVEYS, INC.
907 PENN AVENUE, PITTSBURGH 22, PA.
NEW YORK ATLANTA

Legend

Property Line	Original lot line		
Right of way line	Deed lot number (in parenthesis)	(15)	
Edge of pavement or roadway	Parcel or index number (in circle)	(99)	
Corporation line	Improvement	○	
District line	Railroad		
County line	Scaled Dimension	5	
Stream	Original block number	(22)	CAL.
	CALCULATED AREA		

Revisions

1	9/75 PAM	9		17	
2	TO 7/82 RLH	10		18	
3	Revised to 7-1-85 JE	11		19	
4	OGIS 7-26-91 JB	12		20	
5	O.G.I.S 6-20-96 J.E.B	13		21	
6	6-1-97 J.E.B	14		22	
7	9-25-02 J.A.B.	15		23	
8	11-14-06 J.A.B.	16		24	

KANAWHA COUNTY

Office of Assessor

CHARLESTON, WEST VIRGINIA

JEFFERSON DISTRICT — 16

Map No. 3F

Photo No.: 188 Scale: 1" = 100'

Date, Photography: April, May 1964 Date, Map: 9-30-65