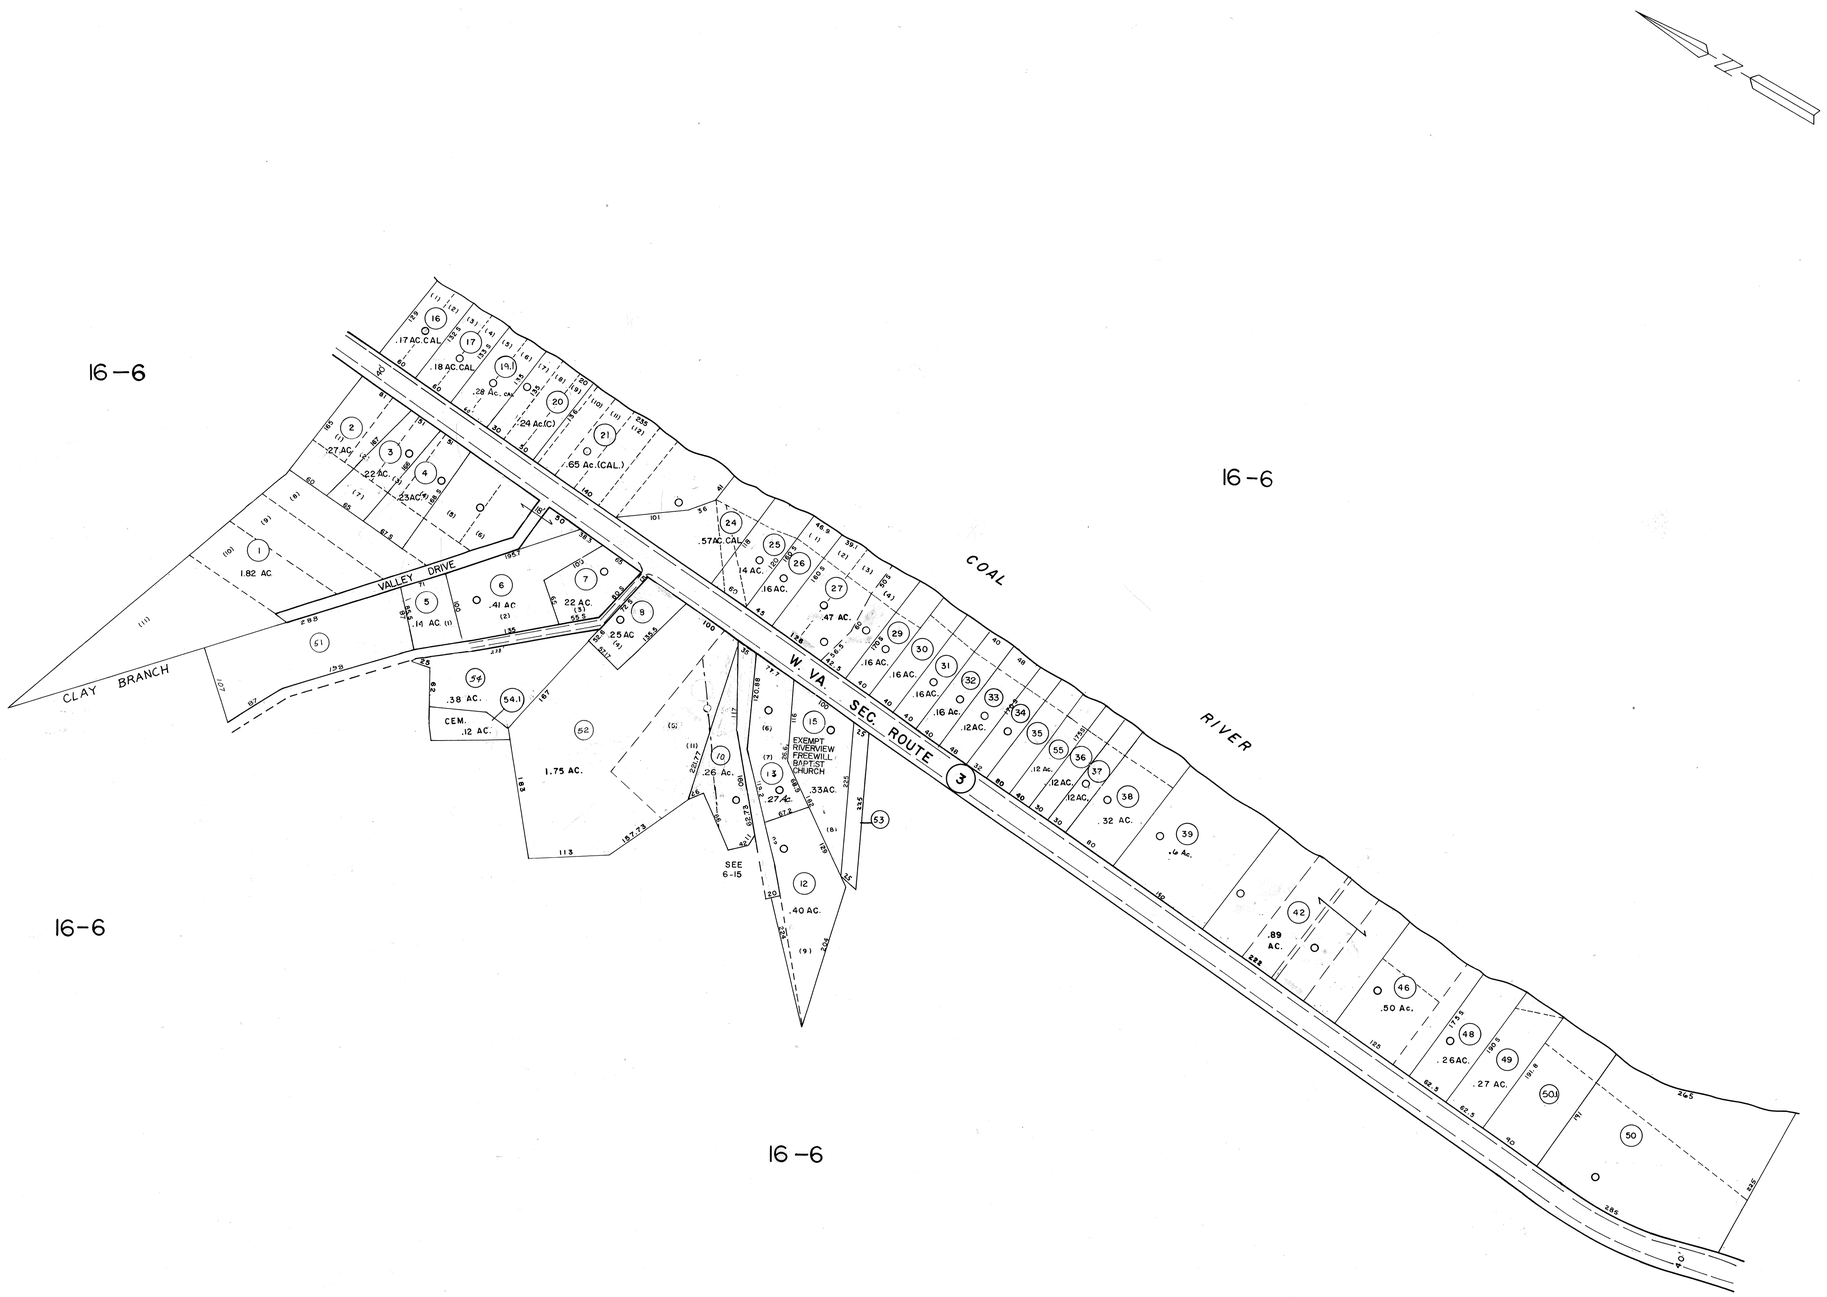

DRAFTED BY: J.W.
CHECKED BY: ES

FOR TAX PURPOSES ONLY

PREPARED BY

AERO SERVICE CORPORATION
A DIVISION OF LITTON INDUSTRIES
210 E. COURTLAND ST. PHILADELPHIA, PA 19120

AMERICAN AIR SURVEYS, INC.
907 PENN AVENUE, PITTSBURGH 22, PA.
NEW YORK ATLANTA

Legend

Property Line		Original lot line	
Right of way line		Deed lot number (in parenthesis)	(15)
Edge of pavement or roadway		Parcel or index number (in circle)	(99)
Corporation line		Improvement	O
District line		Railroad	
County line		Scaled Dimension	S
Stream		Original block number	(22)
		CALCULATED AREA	CAL.

Revisions

1	9/14/72	JWP	9	6-1-97	J.E.B	17	
2	10-2-75	T.G.	10	1-1-99	J.E.B	18	
3	2/28/77	JC	11	9-25-2000	J.A.B.	19	
4	July, 1982	JCL	12	7-11-04	J.A.B.	20	
5	Revised to 7-1-85	JF	13	11-15-06	J.A.B.	21	
6	Revised to 7-1-89	RLB	14			22	
7	OGIS 7-26-91	JB	15			23	
8	O.G.I.S 8-1-93	J.E.B	16			24	

KANAWHA COUNTY

Office of Assessor

CHARLESTON, WEST VIRGINIA

JEFFERSON DISTRICT - 16

Map No. 6 K

Photo No.: 506 Scale: 1" = 100'

Date, Photography: April, May 1964 Date, Map: 9-30-65