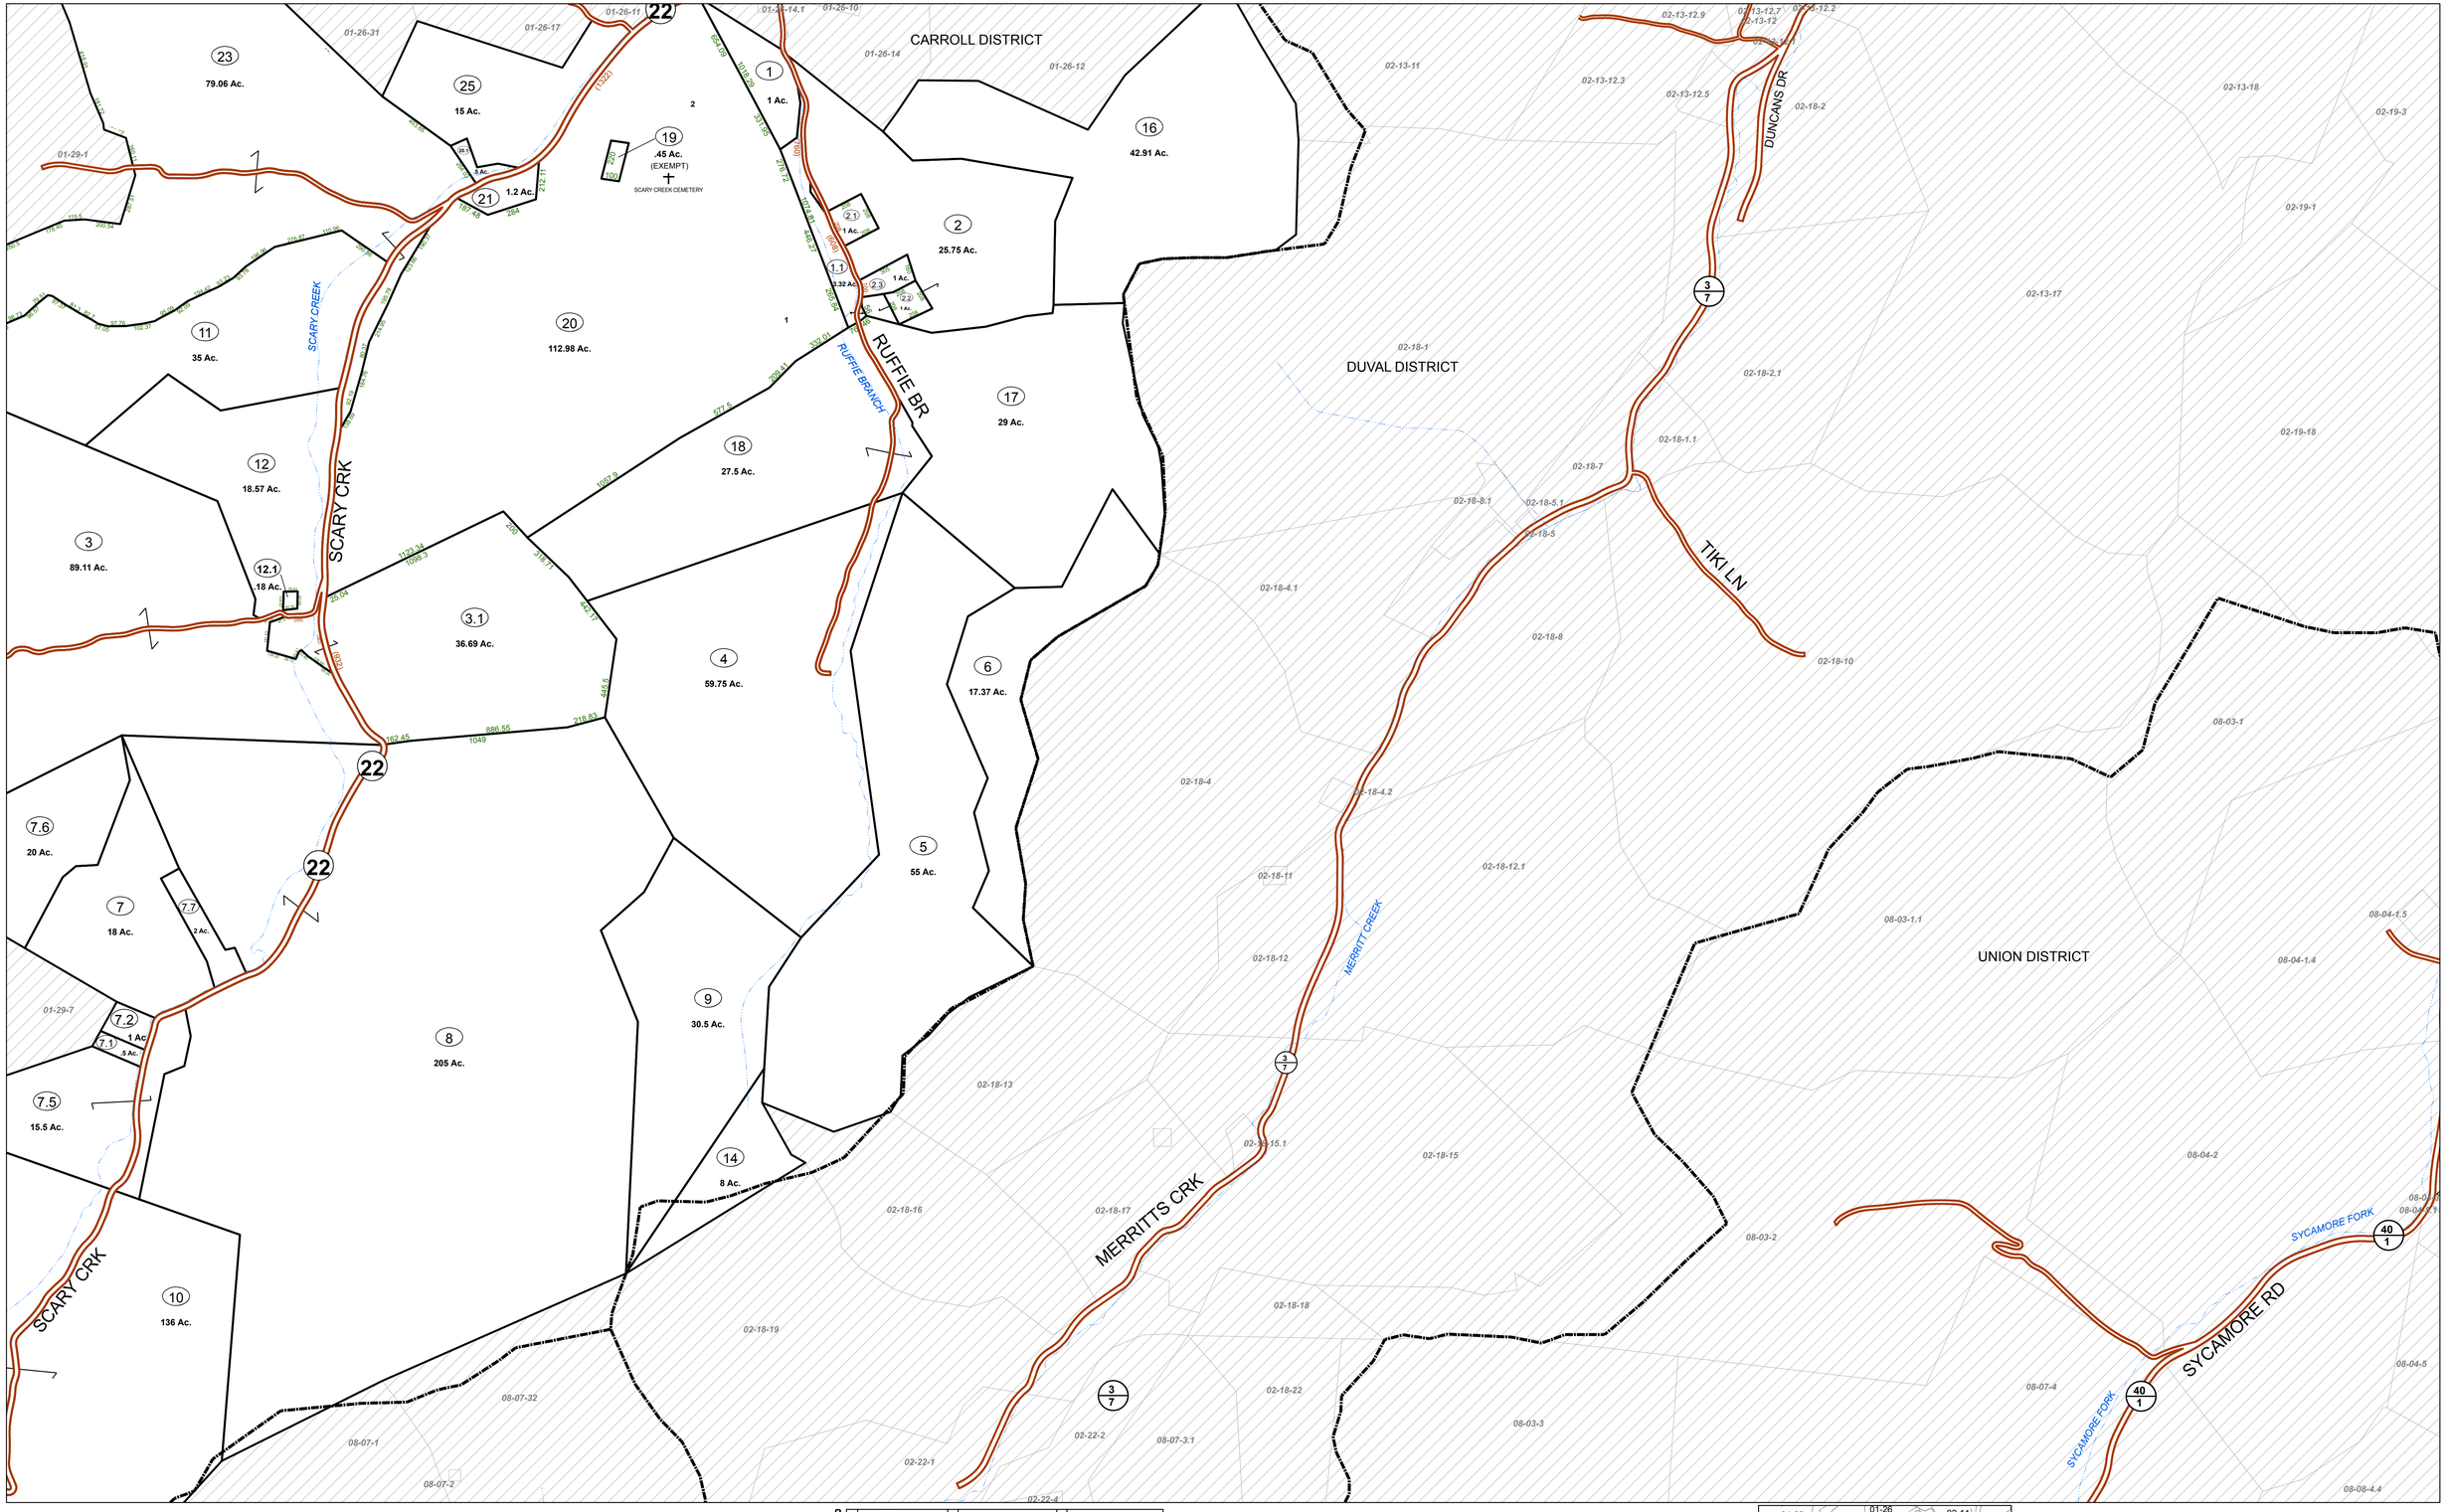

FOR TAX PURPOSES ONLY

Prepared by Lincoln County, WV

Legend

Property Line		Original Lot Line	
Road Right of Way		Lot Number	(15)
Corporation Line		Parcel Number	99
District Line		Water	
County Line		Railroad	

Revisions

1	Revised 5/12/65	9	Revised 1/28/2019	17	
2	Revised 7/1/81	10		18	
3	Revised 7/1/84	11		19	
4	Revised 7/1/87	12		20	
5	Revised 7/1/89	13		21	
6	Revised 7/1/96	14		22	
7	Revised 12/30/2016	15		23	
8	Revised 8/24/20018	16		24	

STATE OF WEST VIRGINIA
COUNTY OF LINCOLN

Office of Assessor

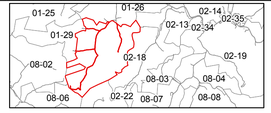

N

CARROLL DISTRICT

SHEET 30

Date, Aerial Photography: 2003

Created: 1/28/2019

Scale: **1 " = 400 '**