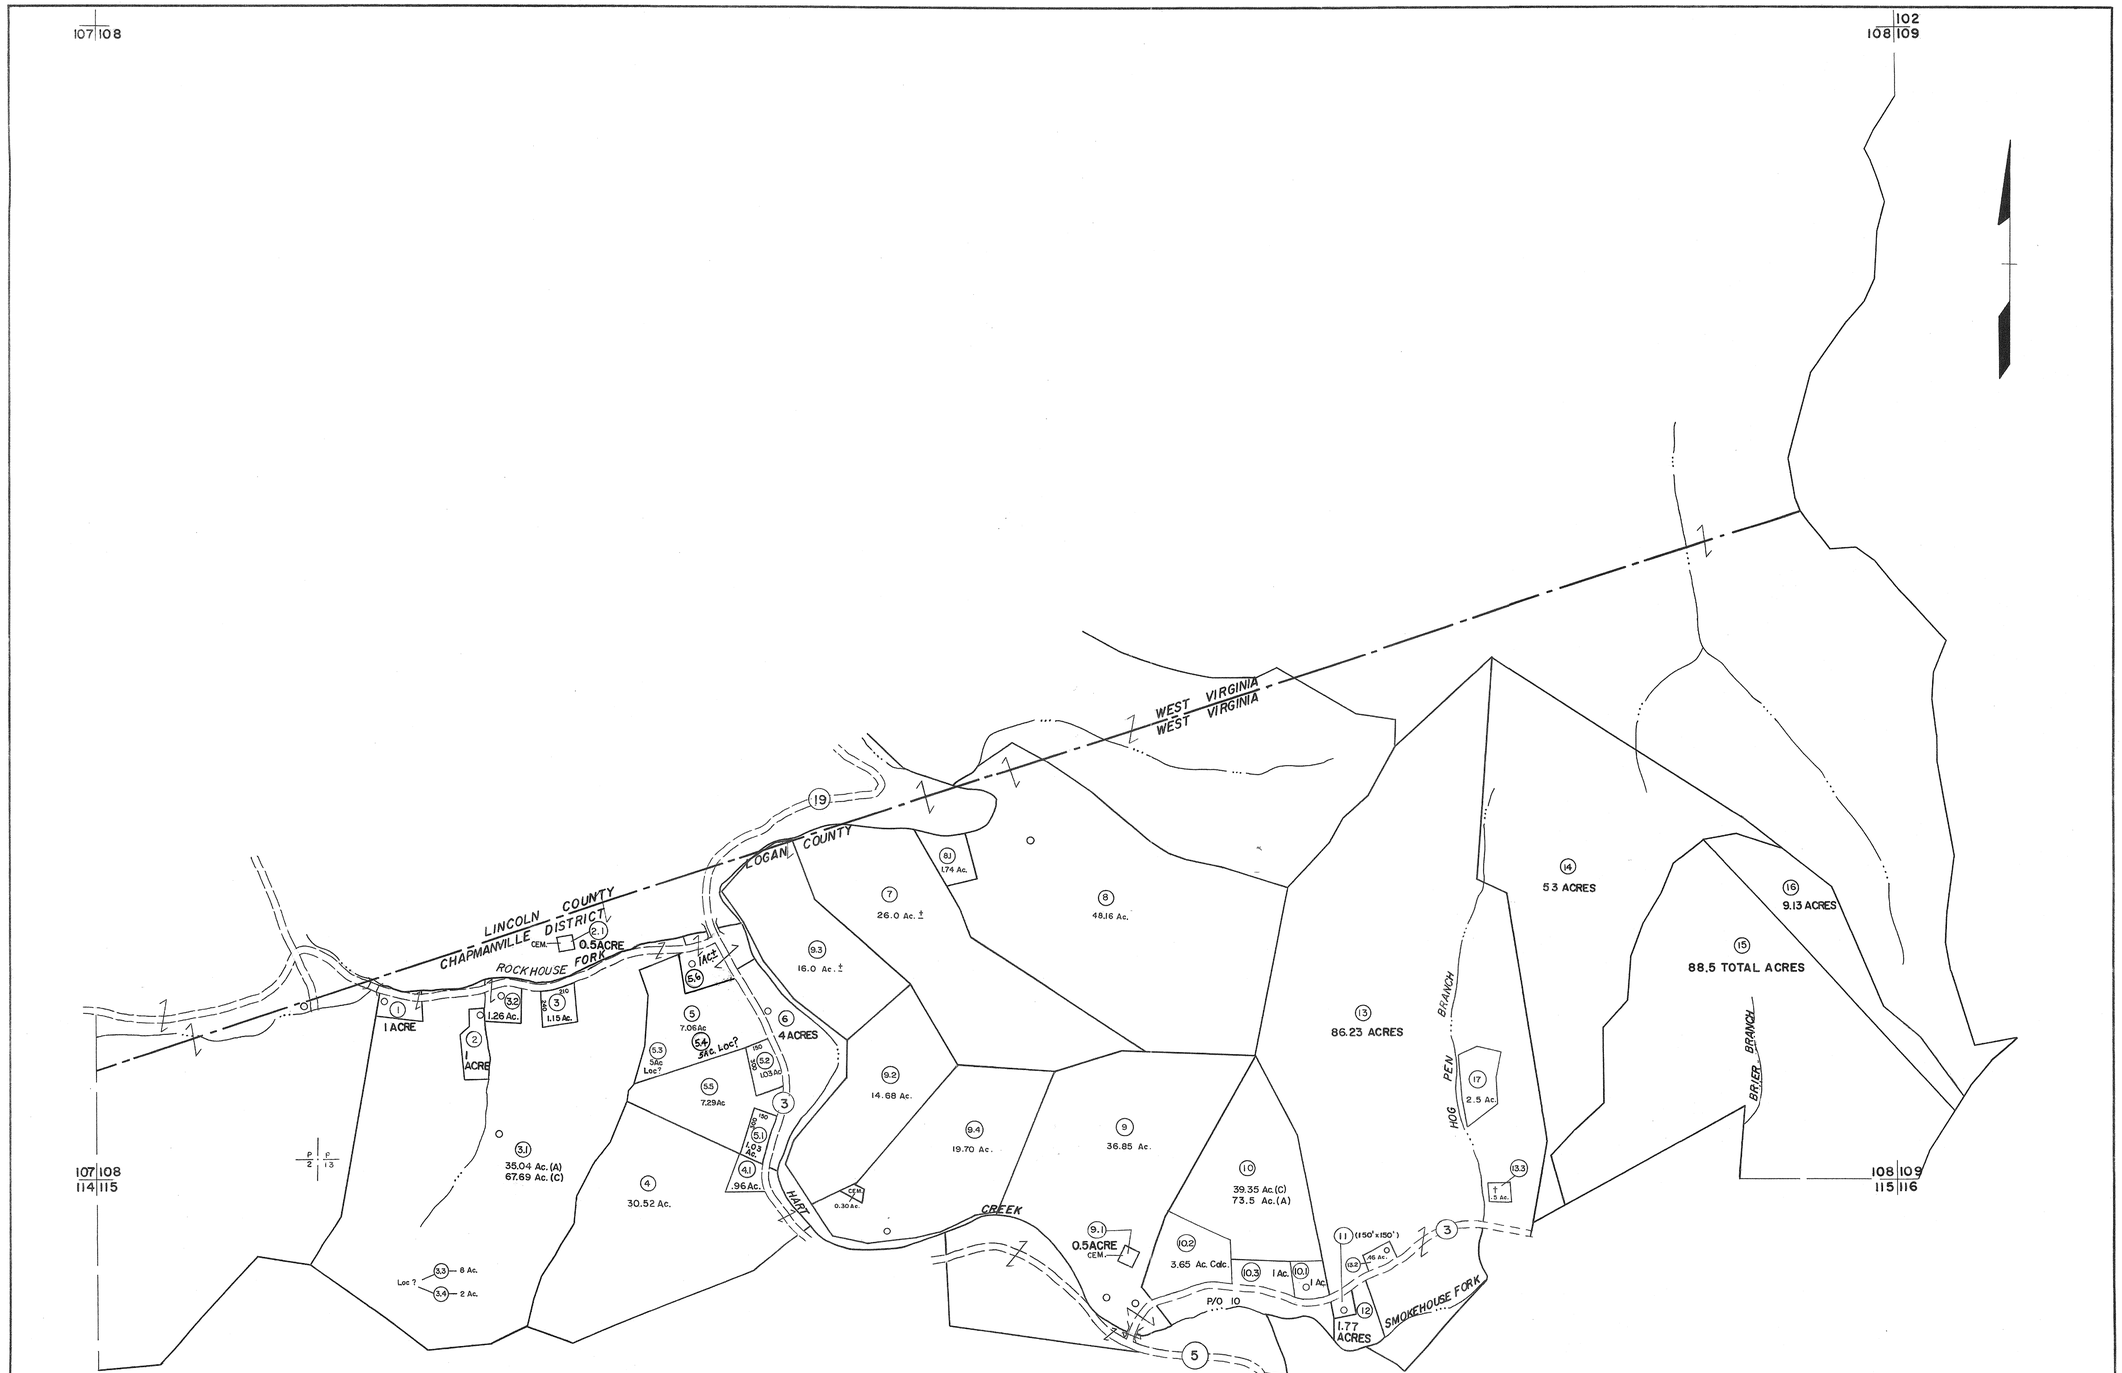


For Tax Purposes Only

Prepared by
MICHAEL BAKER, JR., INC.
*Consulting Engineers*
Rochester, Pennsylvania

## Legend

| | | | |
|---|---|---|---|
| Property line | | Original lot line | |
| Edge of pavement or roadway | | Deed lot number | (15) |
| Corporation line | | Parcel or index number | (99) |
| District line | | Improvement | |
| County line | | Railroad | |

## Revisions

| | | | | | |
|---|---|---|---|---|---|
| 1 | 4-1-64 | 9 | 11-9-12 H45 | 17 | |
| 2 | REV. TO 1-1-83 NCS | 10 | 4-28-16 DT&MC | 18 | |
| 3 | Revised to 7-1-84 J.F. | 11 | 11-16 | 19 | |
| 4 | REV. TO 7-1-86 NCS | 12 | | 20 | |
| 5 | 7-1-88 TRL | 13 | | 21 | |
| 6 | 9-1-97 J.E.B | 14 | | 22 | |
| 7 | 7-1-02 TO 7-1-04 L.S.S | 15 | | 23 | |
| 8 | 3/6/10 S&H | 16 | | 24 | |

KEY MAP

# LOGAN COUNTY

STATE OF WEST VIRGINIA

Office of Assessor

DISTRICT

GUYAN

SHEET NO: 108

Date, Aerial Photography: November, 1962 Date, Map: April, 1963
Photo No: Scale: 1" = 400'