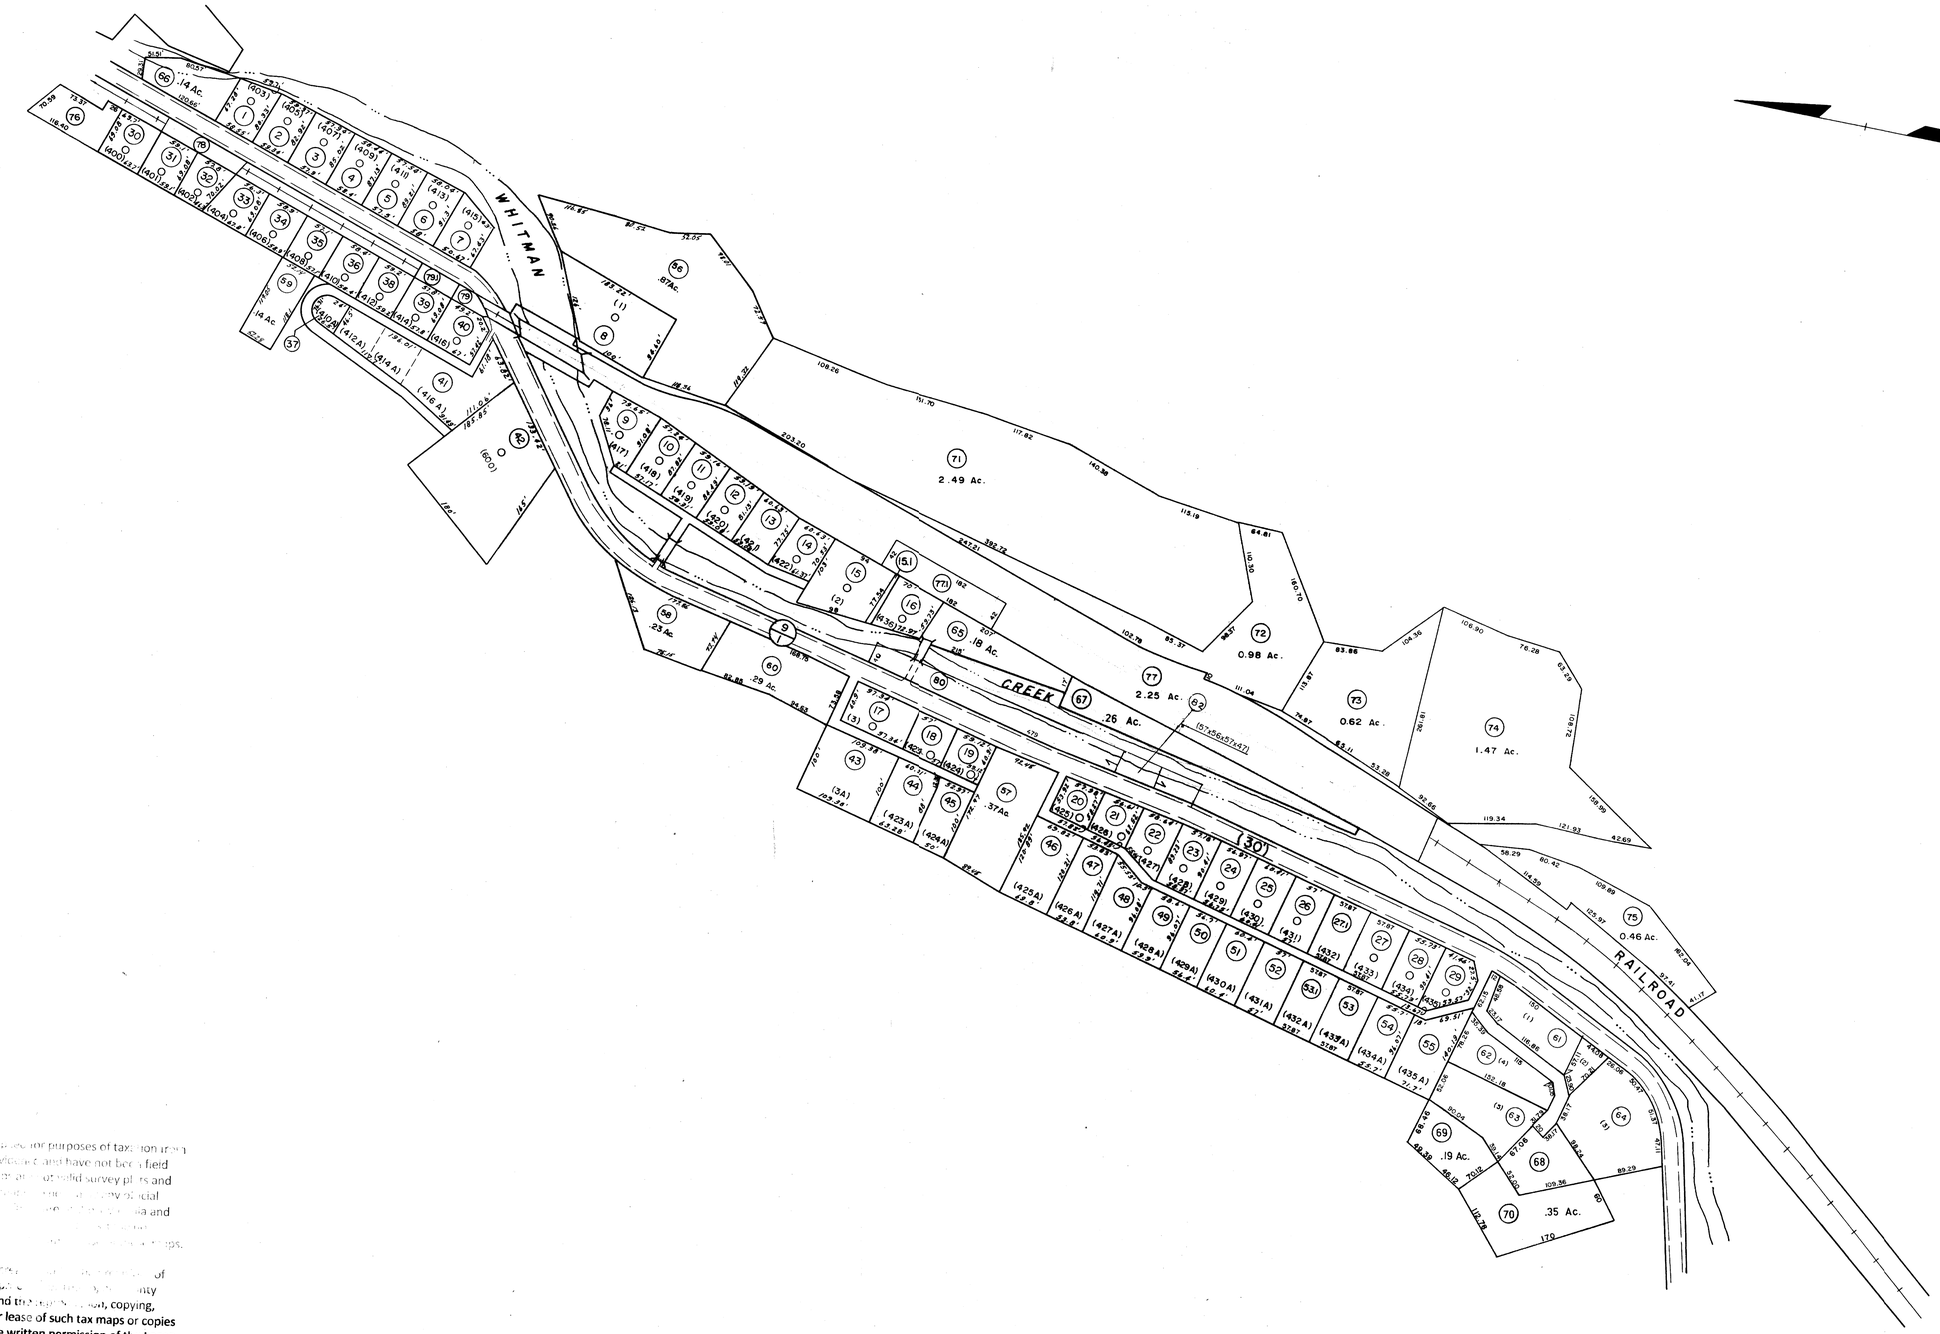

Tax maps are compiled for purposes of taxation from available records, evidence, and have not been field verified. These maps are not official survey plats and the data on which they are based may not be sufficient for special studies, and the Logan County Assessor's Office and the West Virginia Tax Department assume no liability for any decisions made or actions taken or not taken by persons relying on any information shown on these maps.

Finished tax maps are the property of the State of West Virginia, and the Logan County Assessor's Office and the Logan County Assessor reserve all rights to the use, reproduction, copying, distribution, sale or lease of such tax maps or copies thereof without the written permission of the Logan County Assessor is prohibited by law.

For Tax Purposes Only

Prepared by
MICHAEL BAKER, JR., INC.
Consulting Engineers
Rochester, Pennsylvania

Legend

Property line	———	Original lot line	- - - - - -
Edge of pavement or roadway	— — —	Deed lot number	(15)
Corporation line	— - — - —	Parcel or index number	(99)
District line	— - - —	Improvement	o
County line	——— — —	Railroad	

Revisions

1	6/15/63		9	9-1-97 J.E.B	17		
2	4-1-64		10	7-1-2000 JEB	18		
3	7-1-83	L.E.S.	11	4-2018 CM	19		
4	July, 1982	TRL	12		20		
5	7/1/84	R.L.B	13		21		
6	7-1-86	S.P.H.	14		22		
7	Revised to 7-1-88	RDB	15		23		
8	OGIS 5-6-91	TL	16		24		

KEY MAP

LOGAN COUNTY
STATE OF WEST VIRGINIA
Office of Assessor

DISTRICT
ISLAND CREEK (WHITMAN)

SHEET NO: 17

Date, Aerial Photography: Nov., 1962
Photo No: 346-6A-6

Date, Map: April, 1963
Scale: 1" = 100'