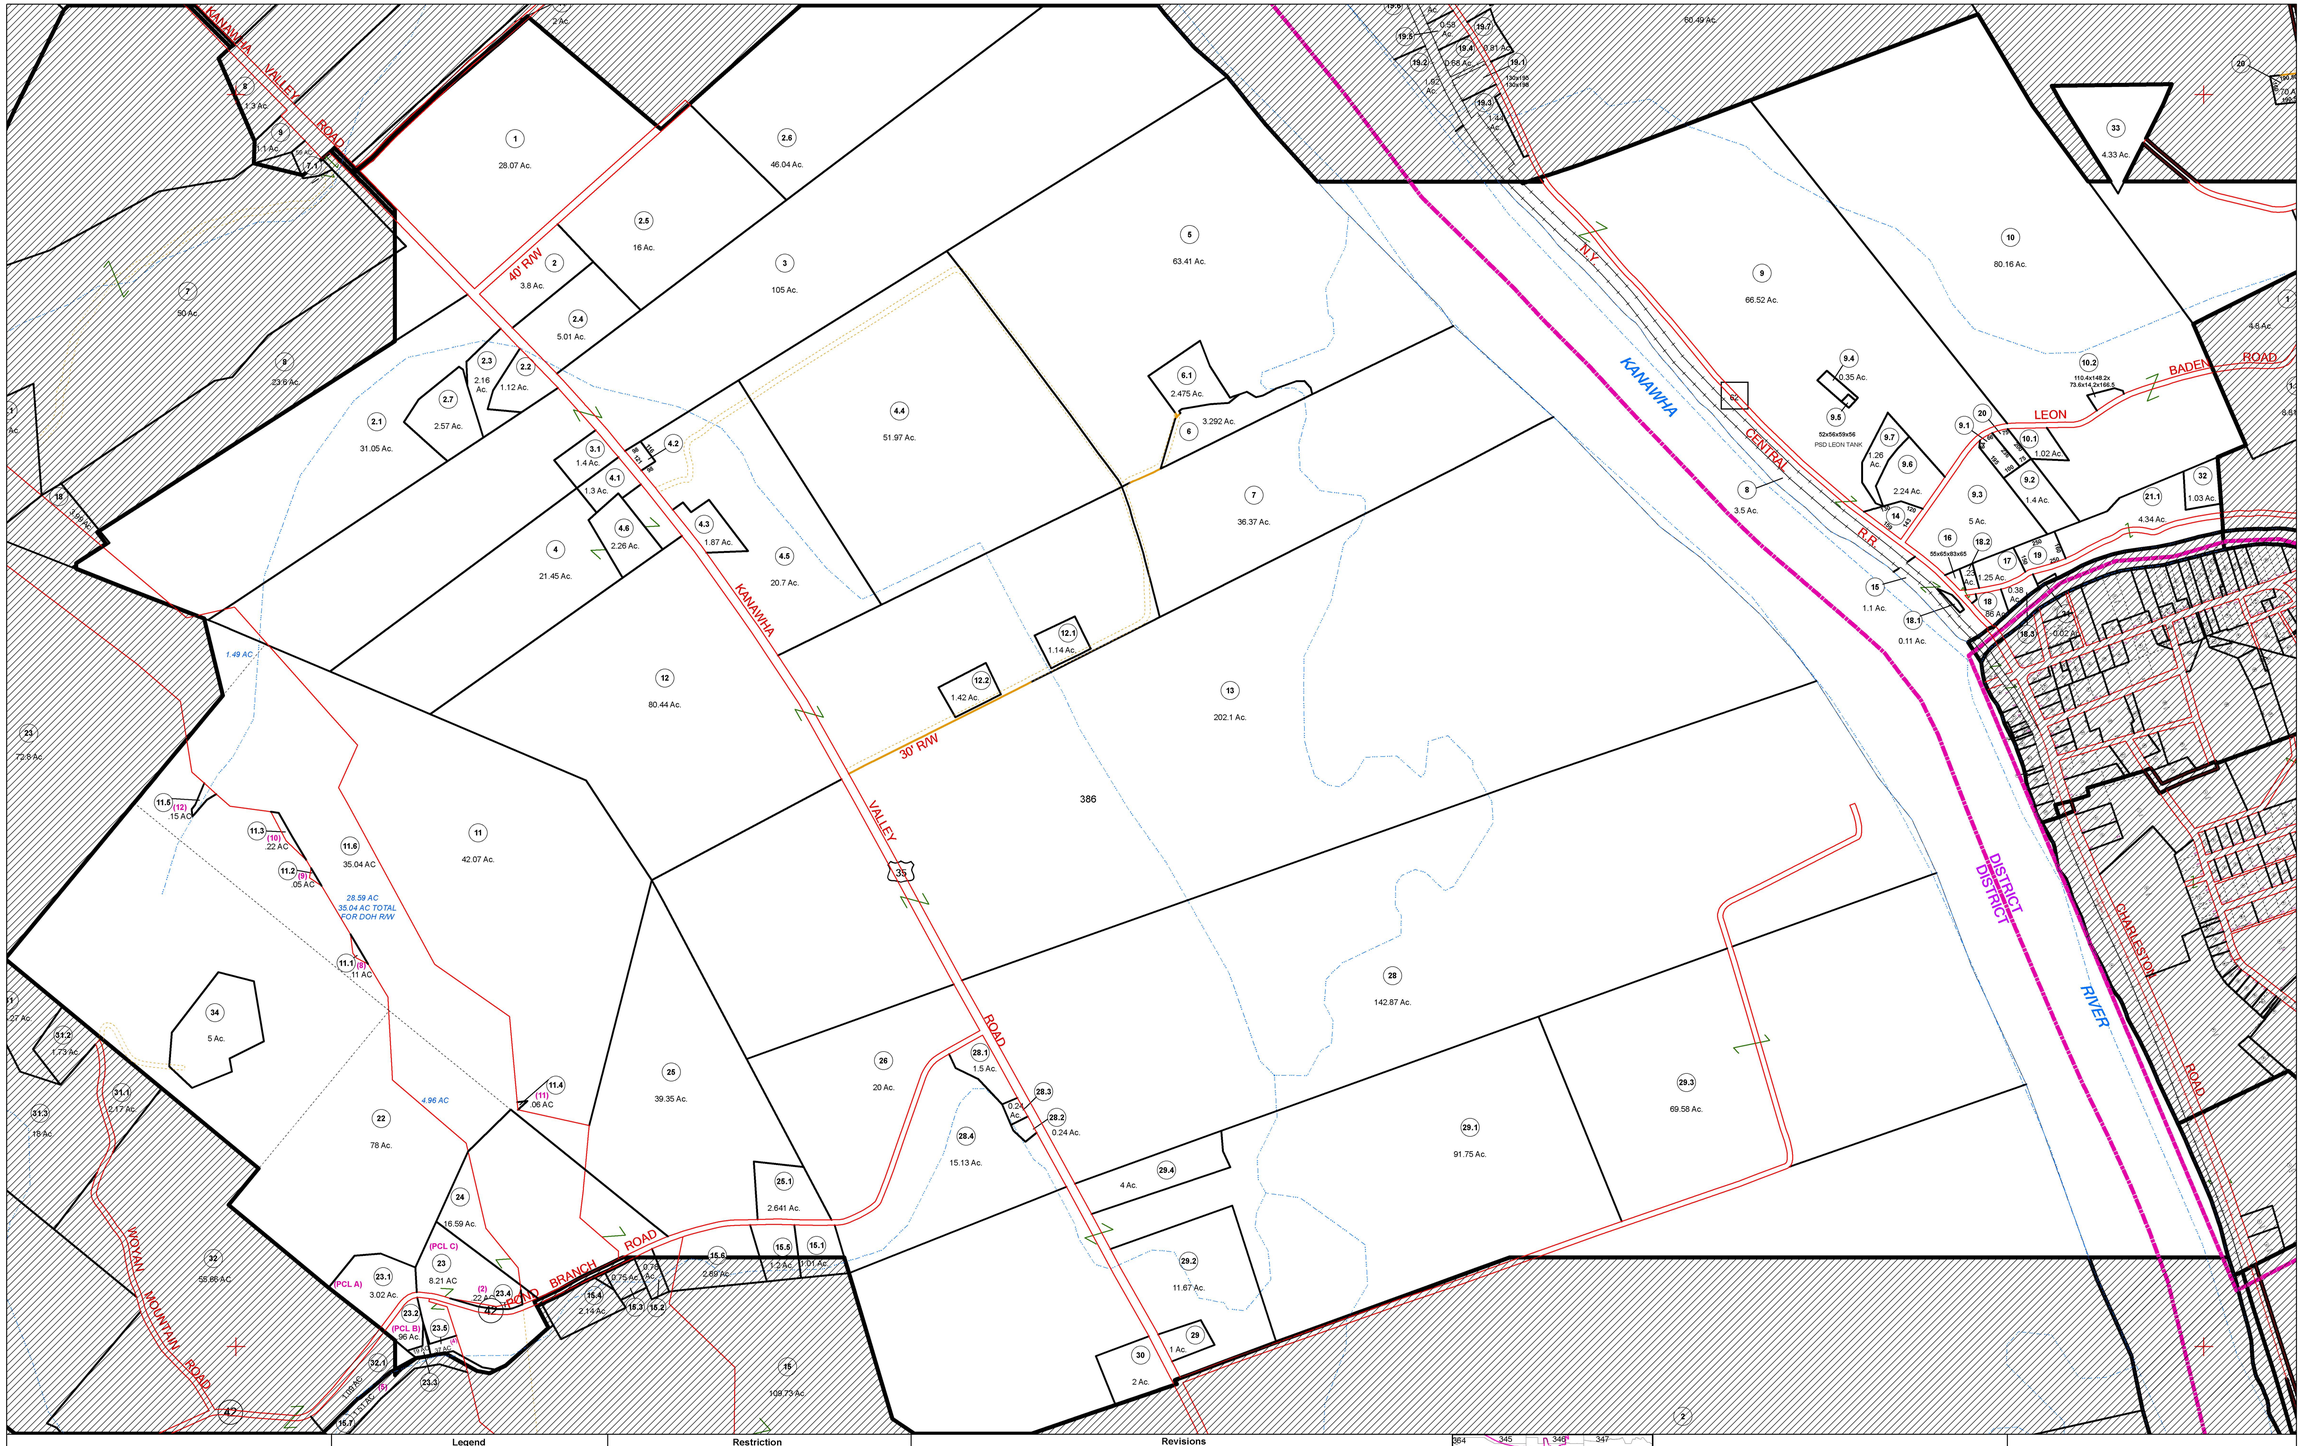

N

FOR TAX PURPOSES ONLY

THIS MAP IS NOT A LEGAL DOCUMENT
NOR IS IT TO BE MISUNDERSTOOD
TO BE A LEGAL SURVEY

Legend

- District Boundary
- Previous Deed
- Property
- Road Easement
- Railroad Right of Way
- Road Right of Way
- River
- Deed lot Number (15)
- Parcel or Index Number (9)
- UNKNOWN
- Improvement
- Cemetery
- School
- Church

Restriction

All tax maps created under the provisions of reappraisal legislation are the property of the Assessor of Mason County, West Virginia and the reproduction, copying, modification, distribution or sale of such tax maps or any copies thereof without the written permission of the Mason County Assessor is prohibited by law.

Revisions

1	D.B. 171	10	JEB 07/01/1998	19	PAW 10/20/2013	28	
2	TLM 06/15/1972	11	JEB 10/01/1999	20	PAW 03/18/2015	29	
3	GILINNOE/BS 09/27/1972	12	JEB 09/01/2000	21	PAW 07/20/2016	30	
4	TRL 07/01/1985	13	JEB 10/01/2001	22	PAW 10/27/2018	31	
5	NCS 01/01/1989	14	RDT 03/23/2003	23		32	
6	REB 02/01/1990	15	RDT 06/23/2003	24		33	
7	JEB 10/05/1992	16	RDT 08/26/2004	25		34	
8	RD 12/01/1993	17	RDT 10/21/2004	26		35	
9	JEB 01/02/1996	18	PENTREE INC 07/01/1983	27		36	

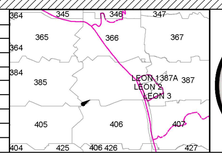

MASON COUNTY
West Virginia

OFFICE OF THE ASSESSOR
MASON COUNTY
POINT PLEASANT, WV

ARBUCKLE - COLOGNE

386

Date of Publication: 1/26/2019

Scale: 1" = 400'