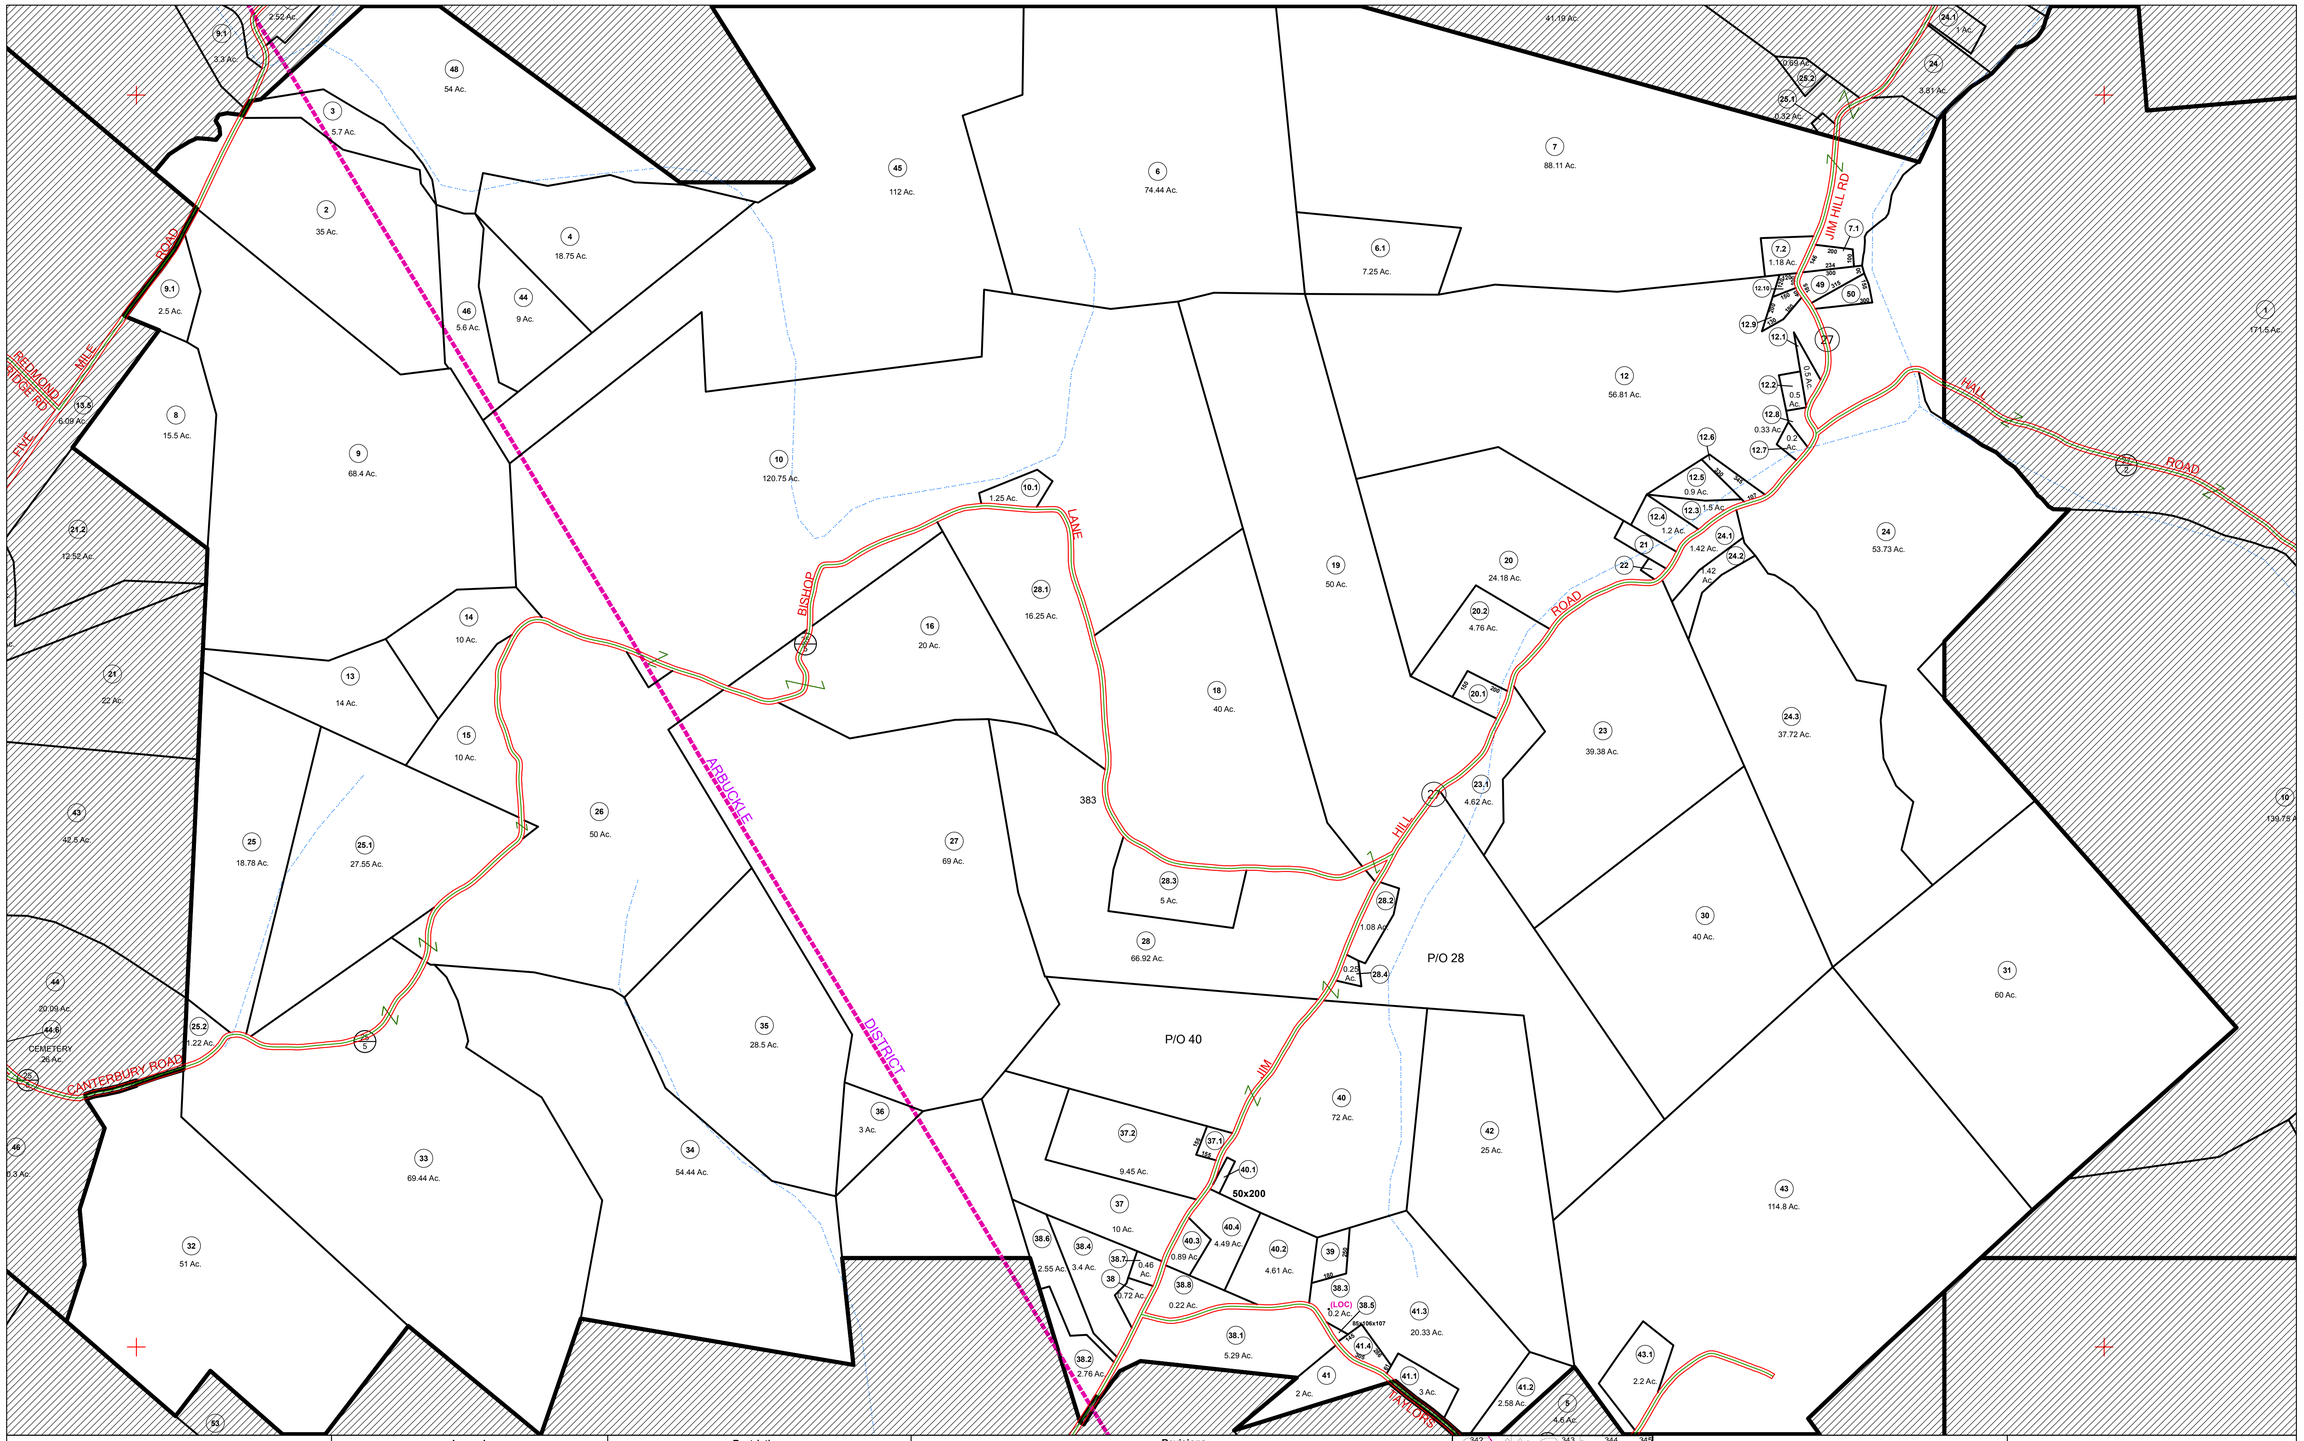

N

FOR TAX PURPOSES ONLY

THIS MAP IS NOT A LEGAL DOCUMENT NOR IS IT TO BE MISUNDERSTOOD TO BE A LEGAL SURVEY

Legend

District Boundary
Previous Deed
Property
Road Easement
Railroad Right of Way
Road Right of Way
River

Deed lot Number (15)
Parcel or Index Number 9
UNKNOWN
Improvement
Cemetery
School
Church

Restriction

All tax maps created under the provisions of reappraisal legislation are the property of the Assessor of Mason County, West Virginia and the reproduction, copying, modification, distribution or sale of such tax maps or any copies thereof without the written permission of the Mason County Assessor is prohibited by law.

Revisions

1	D.B. 171	10	JEB 10/01/1999	19		28	
2	TLM/JHP 06/19/1978	11	JEB 09/01/2000	20		29	
3	GILINNOE/BS 09/27/1982	12	JEB 11/15/2002	21		30	
4	TRL 07/01/1985	13	RDT 09/19/2002	22		31	
5	NCS 01/01/1989	14	RDT 05/05/2004	23		32	
6	JEB 10/05/1992	15	RDT 09/13/2005	24		33	
7	RD 12/01/1993	16	RDT 01/03/2007	25		34	
8	JEB 01/02/1996	17	PENTREE INC 07/01/1983	26		35	
9	JEB 07/01/1998	18		27		36	

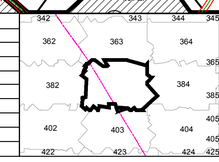

MASON COUNTY West Virginia

OFFICE OF THE ASSESSOR
MASON COUNTY
POINT PLEASANT, WV

ARBUCKLE - CLENDENIN

383

Date of Publication: 1/28/2018

Scale: 1" = 400'