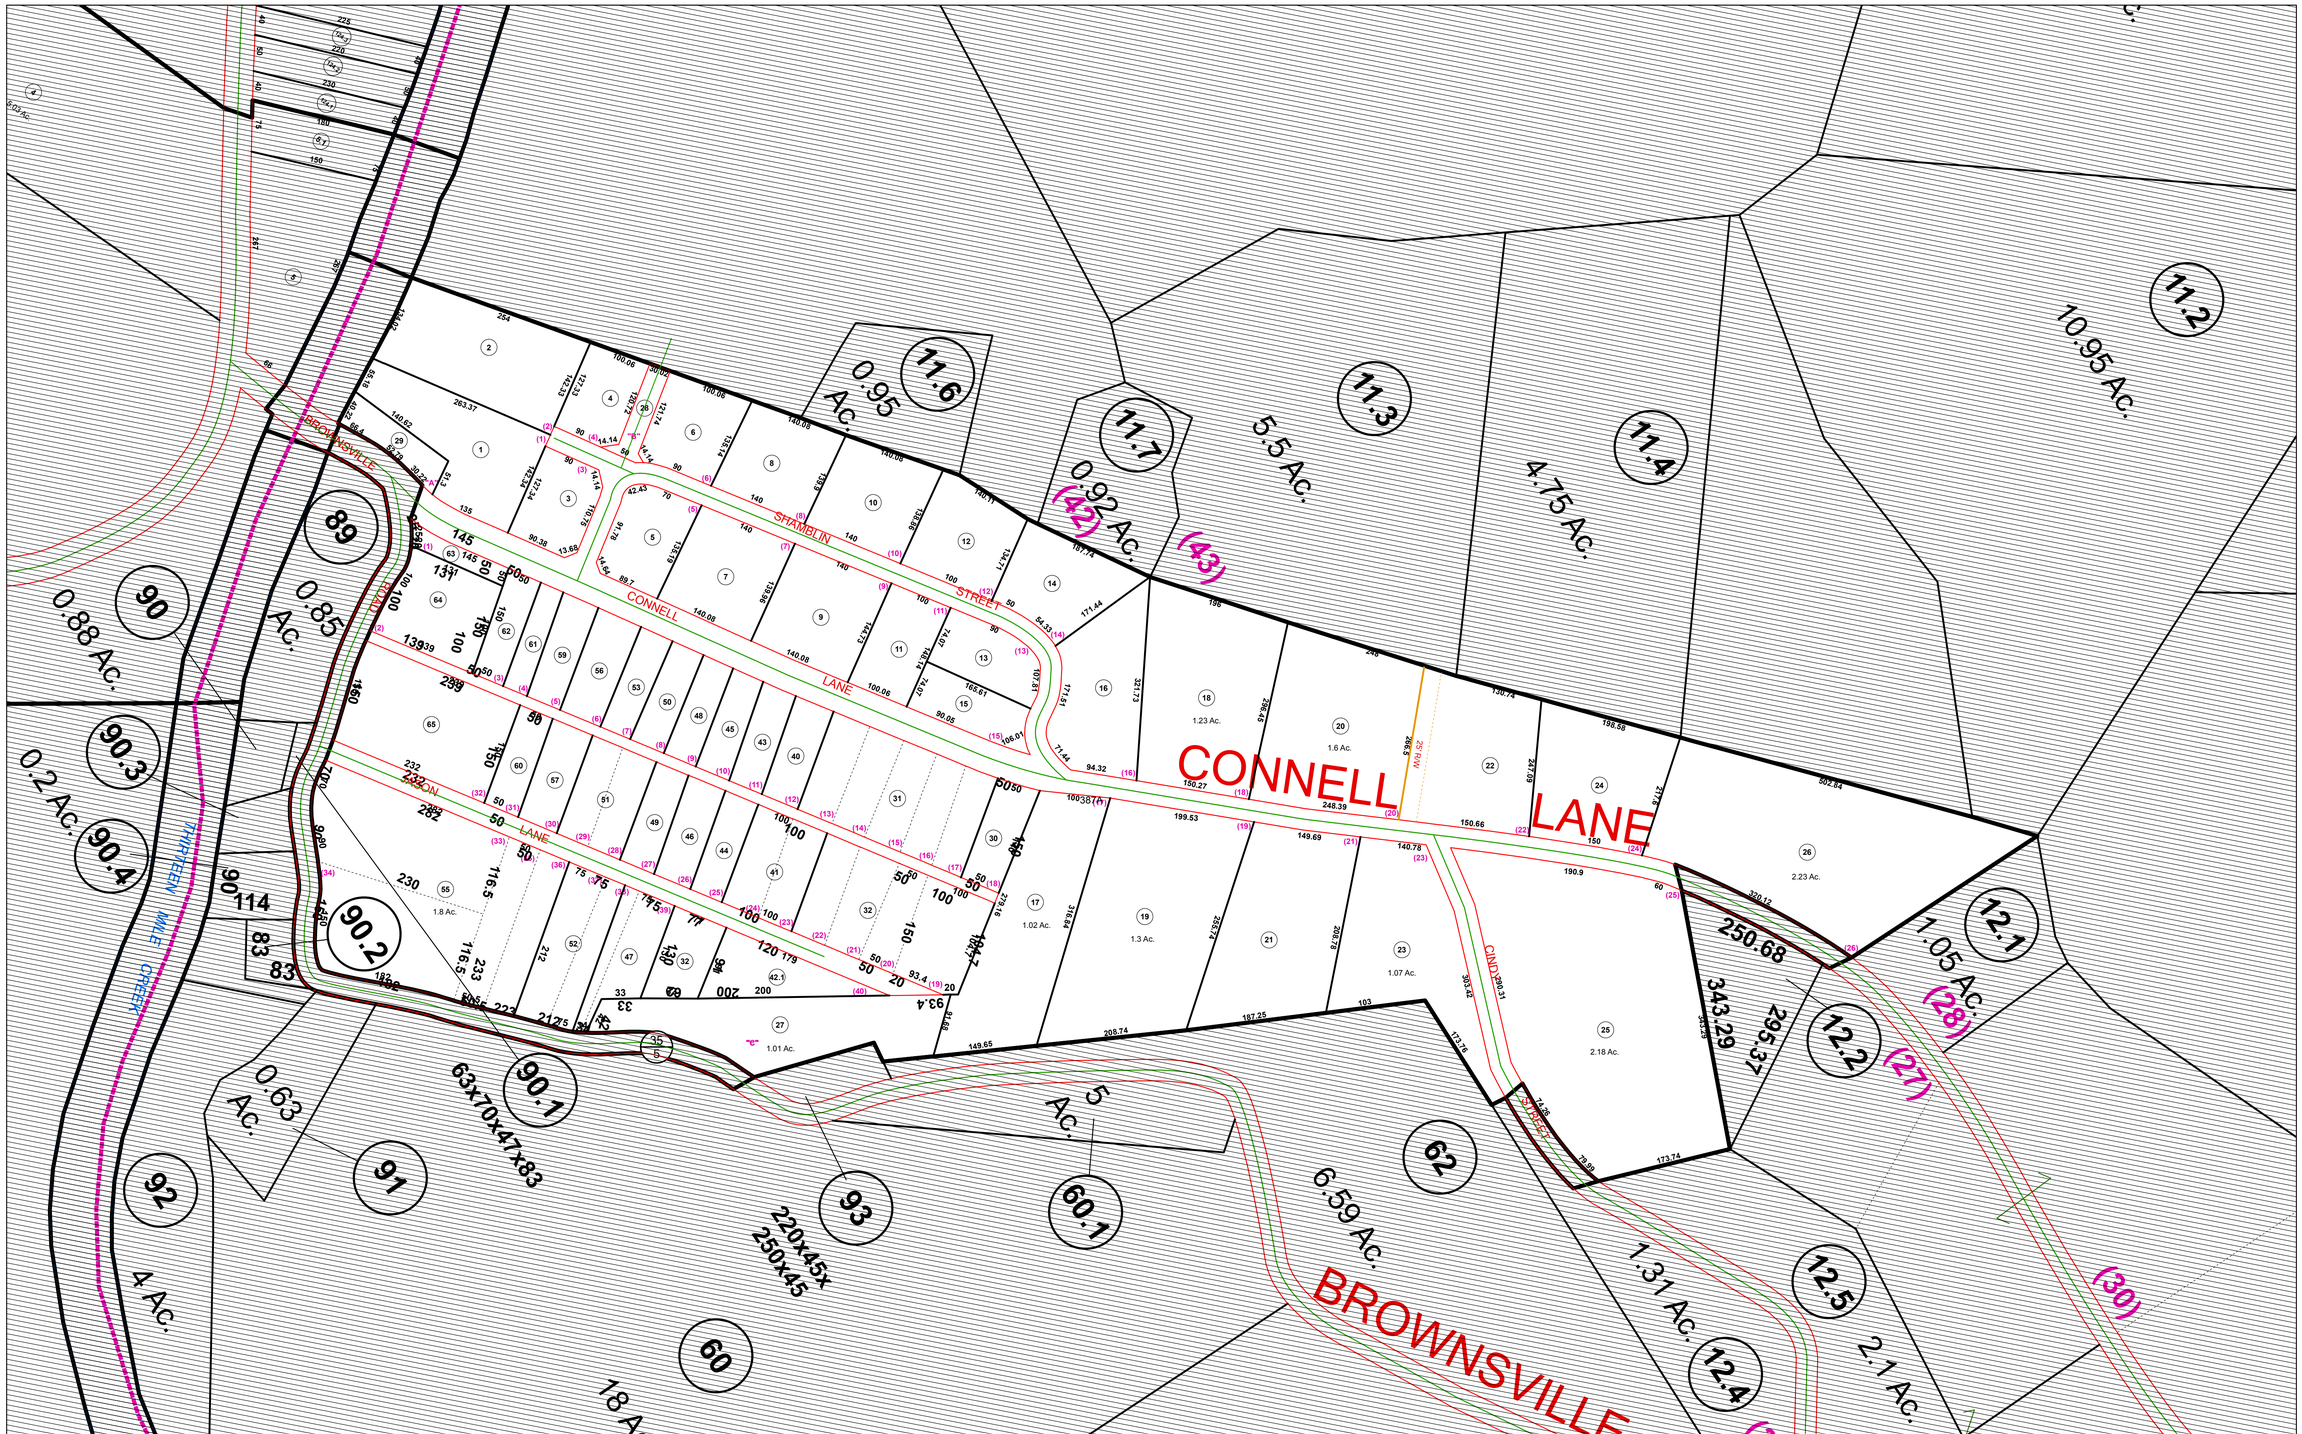

FOR TAX PURPOSES ONLY

THIS MAP IS NOT A LEGAL DOCUMENT NOR IS IT TO BE MISUNDERSTOOD TO BE A LEGAL SURVEY

Legend

District Boundary	Deed lot Number (15)
Previous Deed	Parcel or Index Number 9
Property	UNKNOWN
Road Easement	Improvement
Railroad Right of Way	Cemetery
Road Right of Way	School
River	Church

Restriction

All tax maps created under the provisions of reappraisal legislation are the property of the Assessor of Mason County, West Virginia and the reproduction, copying, modification, distribution or sale of such tax maps or any copies thereof without the written permission of the Mason County Assessor is prohibited by law.

Revisions

1		10		19		28		
2		11		20		29		
3		12		21		30		
4		13		22		31		
5		14		23		32		
6		15		24		33		
7		16		25		34		
8		17		26		35		
9		18		27		36		

MASON COUNTY West Virginia

OFFICE OF THE ASSESSOR
MASON COUNTY
POINT PLEASANT, WV

COLOGNE

387A

Date of Publication: 1/28/2018

Scale: 1" = 100'