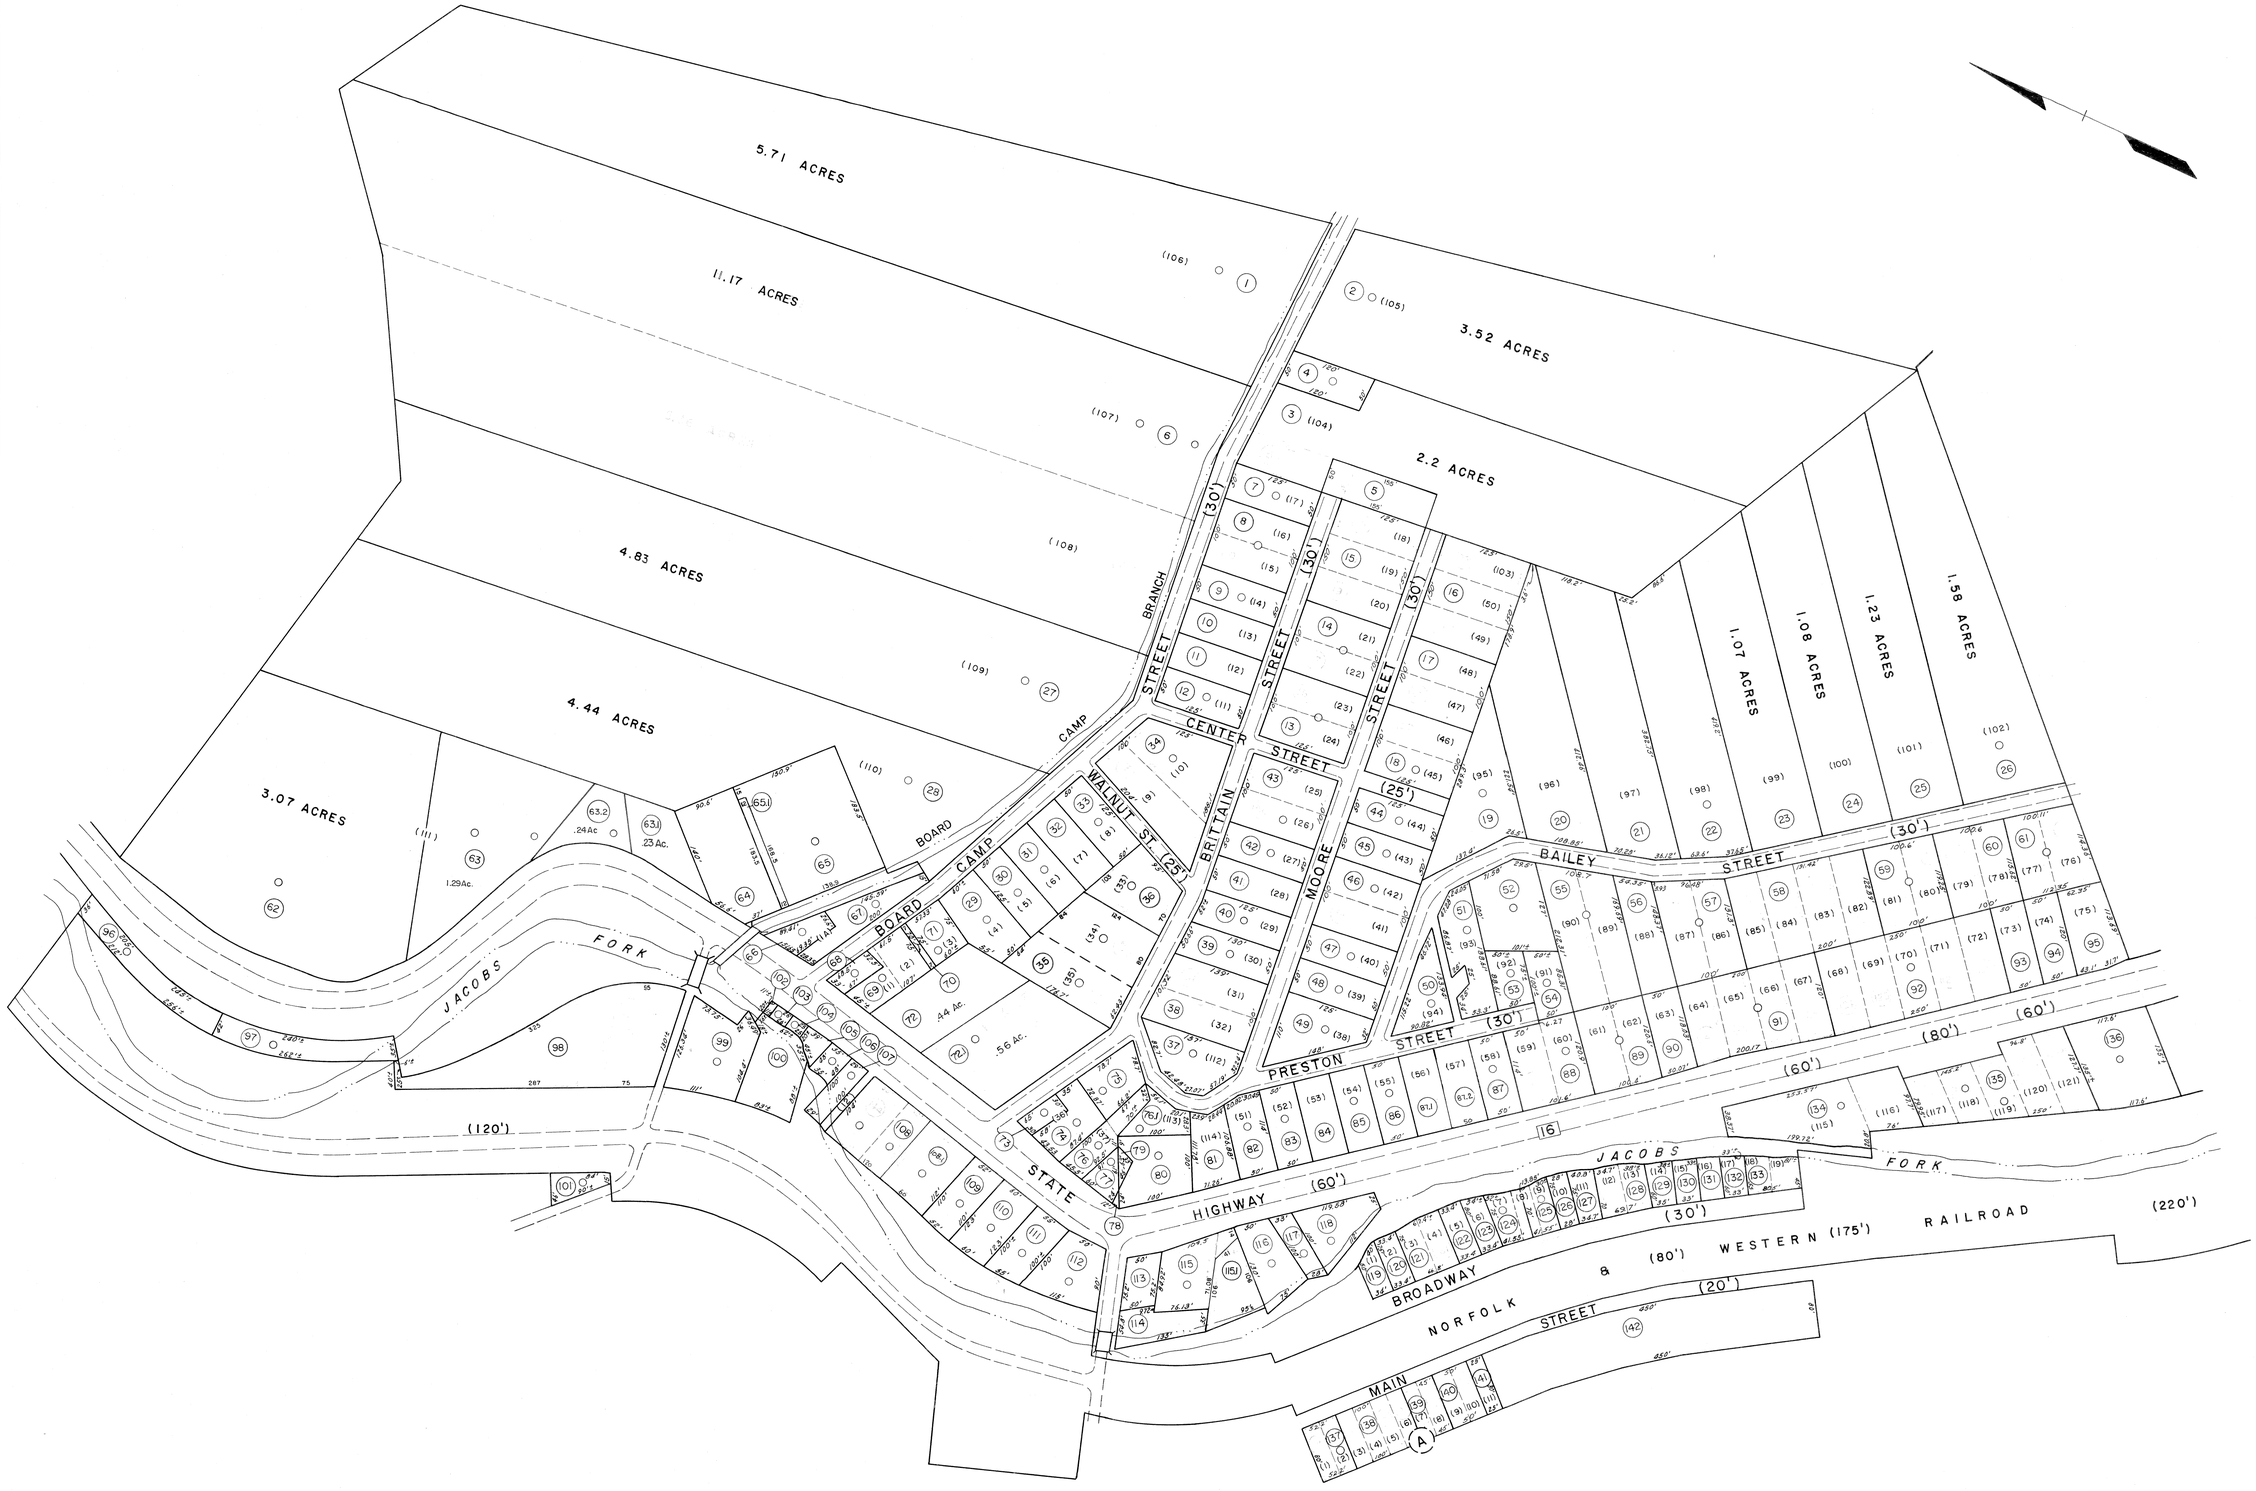

For Tax Purposes Only

Prepared by

MICHAEL BAKER, JR., INC.

Consulting Engineers

Rochester, Pennsylvania

Legend

Property line		Original lot line	
Edge of pavement or roadway		Deed lot number	(15)
Corporation line		Parcel or index number	(99)
District line		Improvement	○
County line		Railroad	

Revisions

1	2-1-64		9	O.G.I.S 5-15-95 J.E.B	17		
2	4-15-64		10	O.G.I.S 12-1-96 J.E.B	18		
3	12/6/74	JC	11	ESI 12/5/02 REK	19		
4	July, 1983	TRL	12	5-15-05 HLS	20		
5	7/1/84	RLB	13	2-1-10 HLS	21		
6	July 1985	TRL	14		22		
7	revised to 7-1-88	JC	15		23		
8	revised to 7-1-89	REB	16		24		

KEY MAP

430
430 52 53
430

McDOWELL COUNTY

STATE OF WEST VIRGINIA

Office of Assessor

DISTRICT

BIG CREEK (SQUIRE)

SHEET NO: 52

Date, Aerial Photography: April, 1961
Photo No: 294-3-13

Date, Map: July, 1962
Scale: 1" = 100'