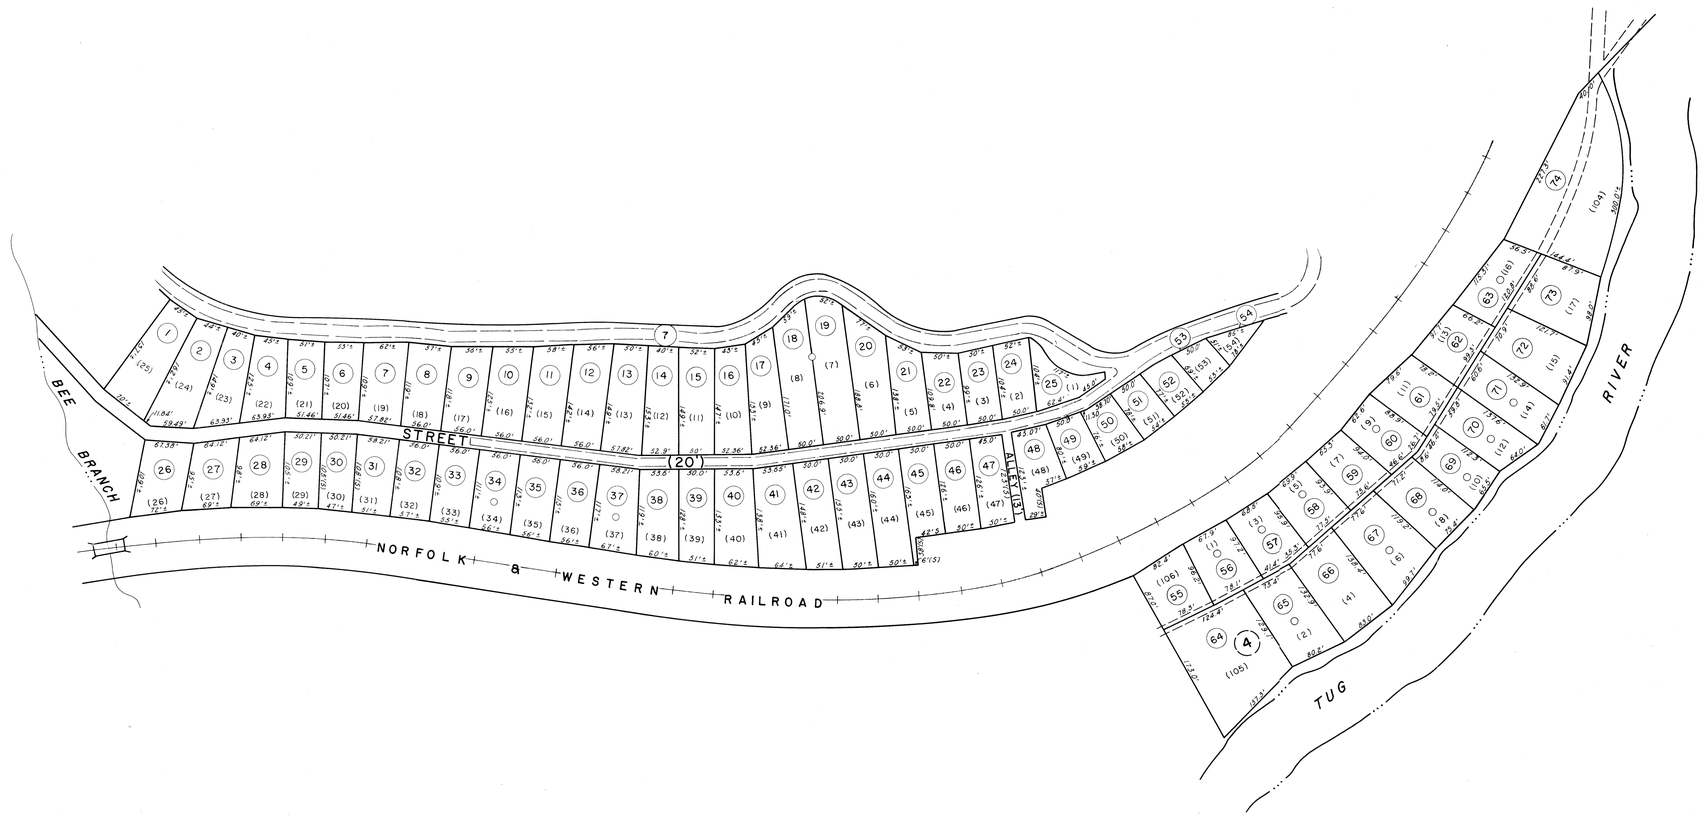

For Tax Purposes Only

Prepared by
MICHAEL BAKER, JR., INC.
Consulting Engineers
Rochester, Pennsylvania

Legend

Property line		Original lot line	
Edge of pavement or roadway		Deed lot number	(15)
Corporation line		Parcel or index number	(99)
District line		Improvement	○
County line		Railroad	

Revisions

1	4-15-64	9		17	
2	Revised to 1968	10		18	
3	July 1965	11		19	
4		12		20	
5		13		21	
6		14		22	
7		15		23	
8		16		24	

KEY MAP

188
188 11 188
188

McDOWELL COUNTY

STATE OF WEST VIRGINIA

Office of Assessor

DISTRICT
BROWNS CREEK (MARYTOWN)

SHEET NO: 11

Date, Aerial Photography: April, 1961
Photo No: 294-13-21

Date, Map: July, 1962
Scale: 1"=100'