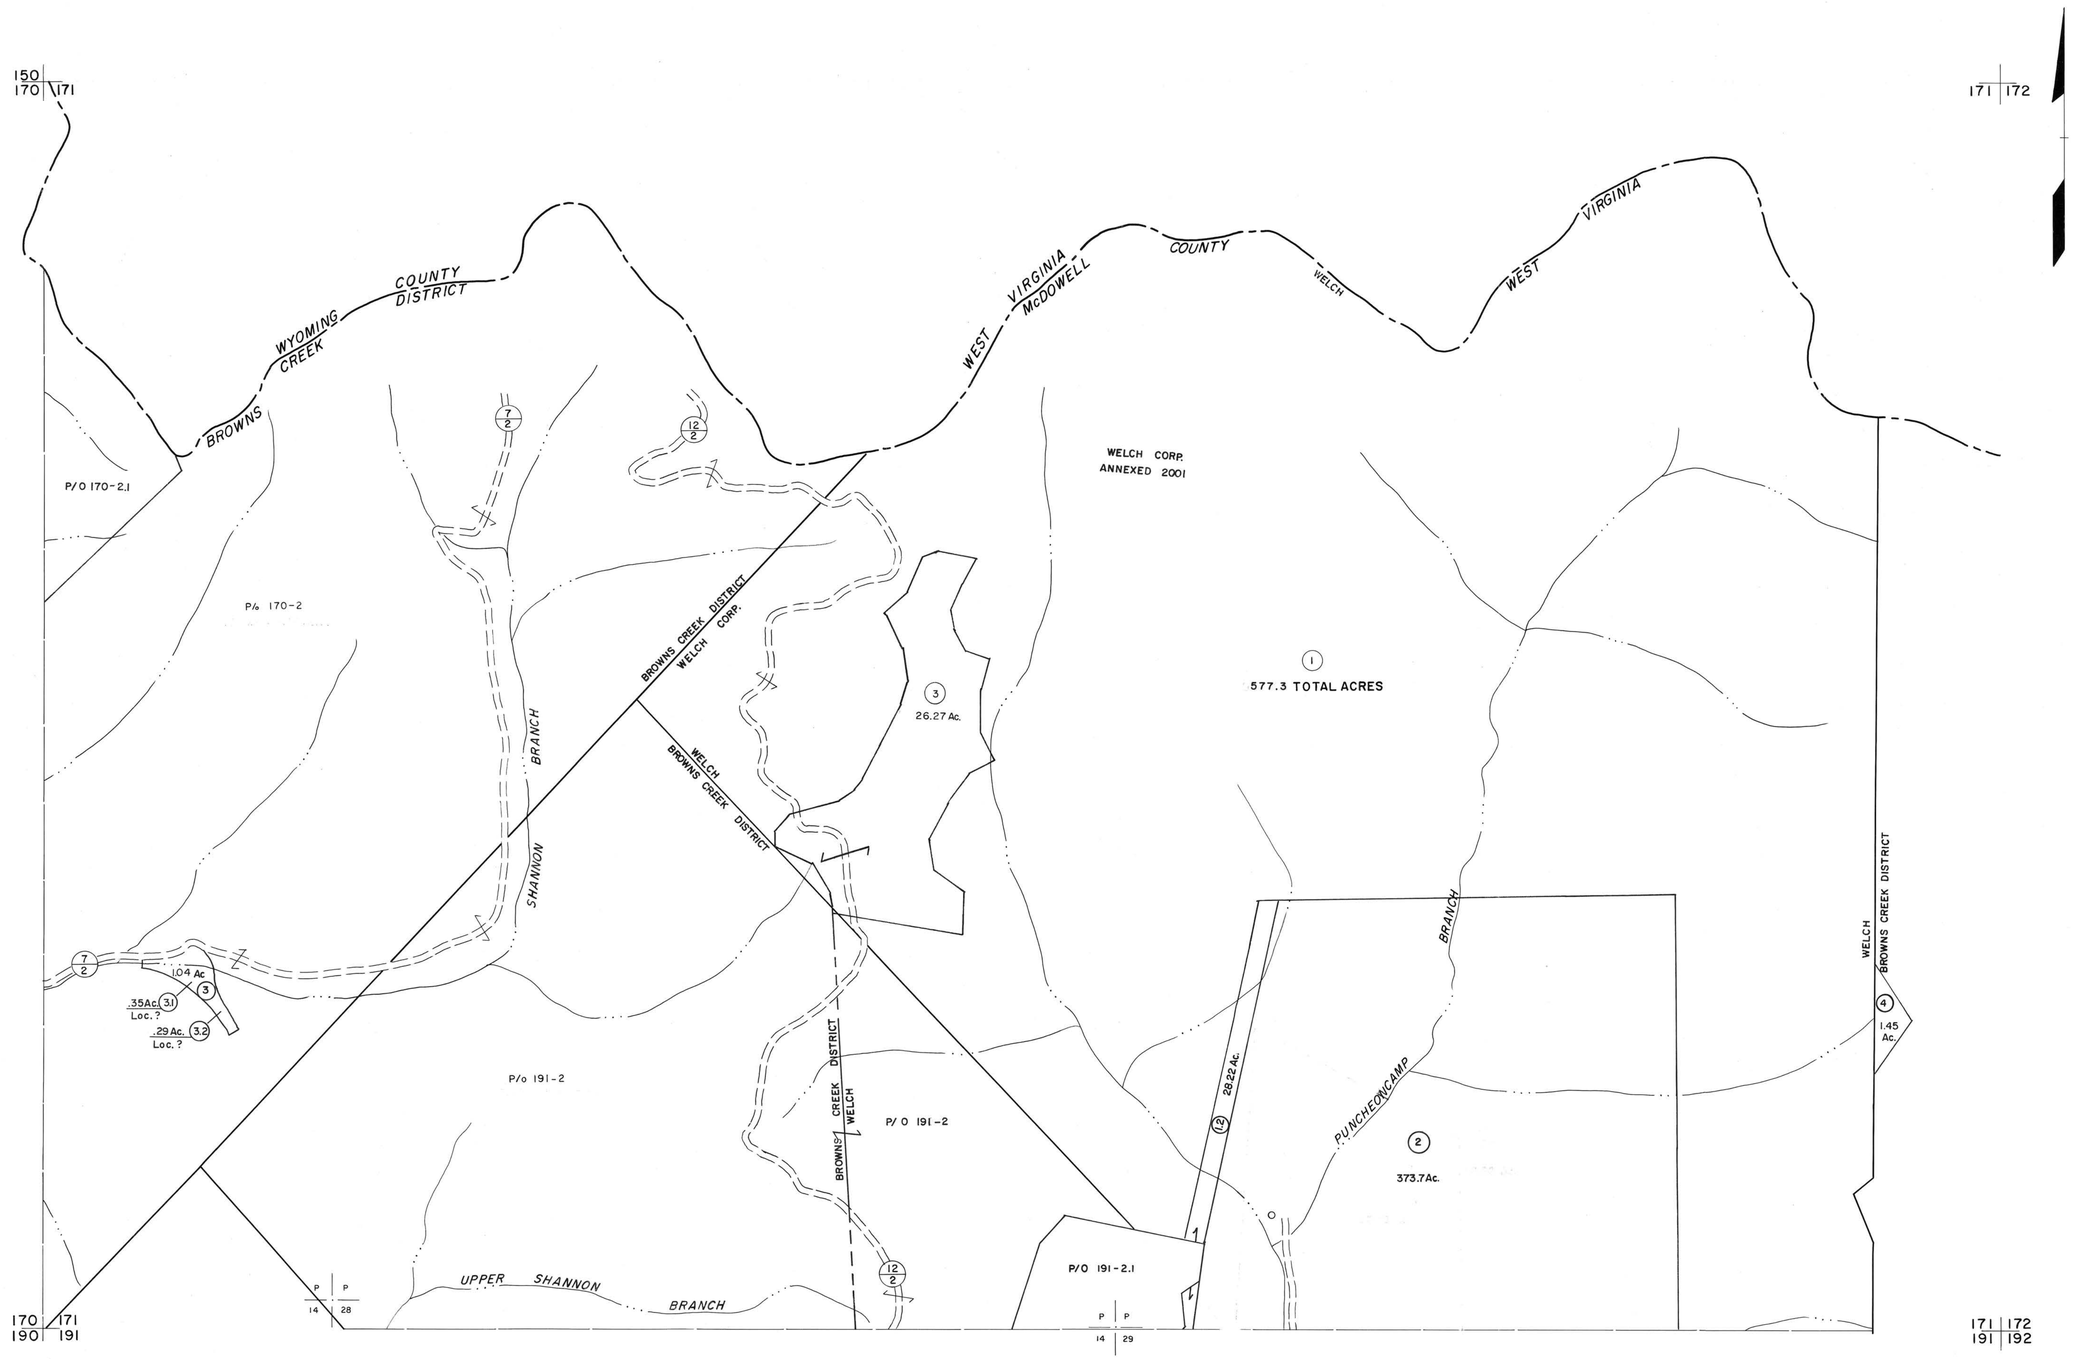

For Tax Purposes Only

Prepared by
MICHAEL BAKER, JR., INC.
Consulting Engineers
Rochester, Pennsylvania

Legend

Property line		Original lot line	
Edge of pavement or roadway		Deed lot number	(15)
Corporation line		Parcel or index number	(99)
District line		Improvement	o
County line		Railroad	

Revisions

1	4-15-64	9	2/24/17 SLS	17	
2	Revised to 7-1-83 JF	10		18	
3	July 1985 JRL	11		19	
4	O.G.I.S 5-15-95 J.E.B	12		20	
5	O.G.I.S 12-1-96 J.E.B	13		21	
6	6-18-07 HKS	14		22	
7	3/27/08 S&H	15		23	
8	4/16/12 S&H	16		24	

KEY MAP

McDOWELL COUNTY

STATE OF WEST VIRGINIA

Office of Assessor

DISTRICT
BROWNS CREEK

SHEET NO: 171

Date, Aerial Photography: April, 1961
Photo No:

Date, Map: July, 1962
Scale: 1" = 400'