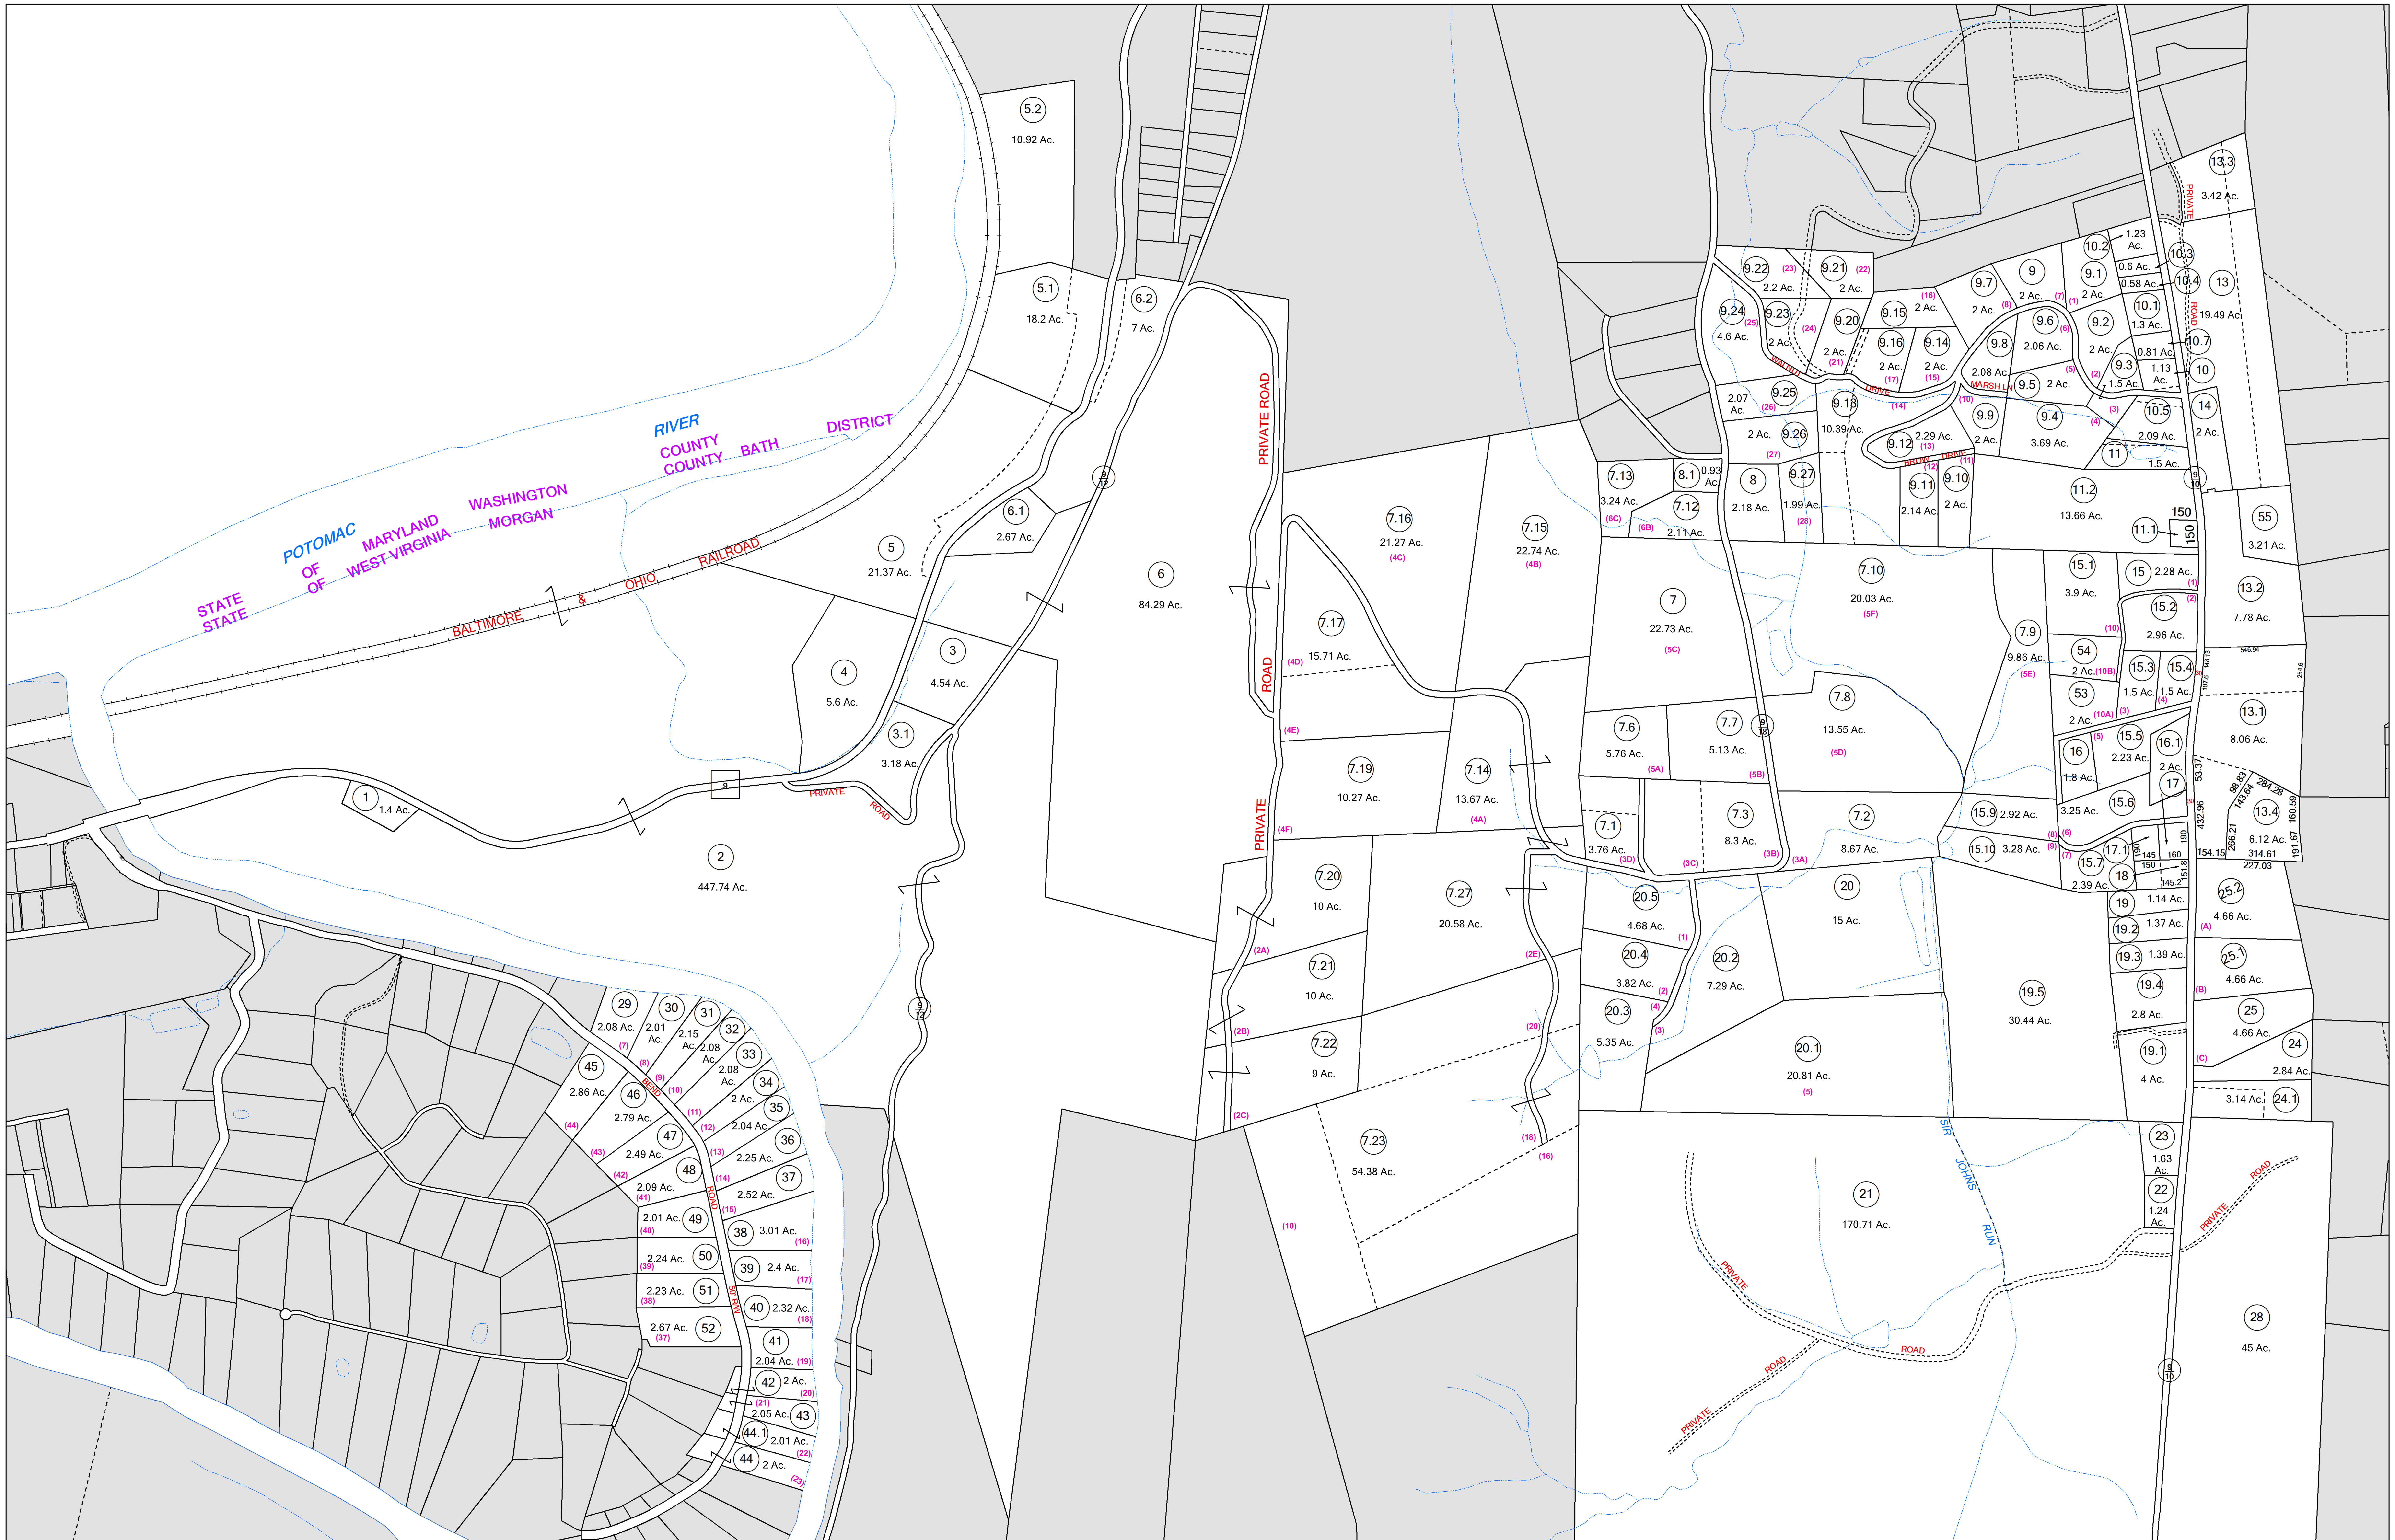

FOR TAX PURPOSES ONLY

Prepared By:

Ronald McIntire
Morgan County Assessor

Legend

District Boundary	Deed lot Number (15)
Previous Deed	Parcel or Index Number (9)
Property	Unknown
Road Easement	Improvement
Railroad Right of Way	Cemetery
Road Right of Way	Church
River	Educational

Restriction

REPRODUCTION OF TAX MAPS PROHIBITED
- It is unlawful to copy, photocopy, scan, photograph, or otherwise reproduce this tax map. Pursuant to the provisions of W.Va. CSR § 189-5-5 (2013) no person may reproduce, copy, distribute or sell copies of tax maps prepared by the counties without having first obtained the written permission of the Morgan County Assessor. In addition to other penalties and civil remedies, any person who, without the written permission of the Morgan County Assessor, reproduces, copies, distributes, or sells or who allows the reproduction, copying, distribution or sale of tax maps prepared by the Morgan County Assessor, shall be refused permission by the Morgan County Assessor or Assessor's agent to purchase tax maps in the future.

Revisions

1	Revised 11/15/2017	10		19		28	
2	Revised 01/23/2018	11		20		29	
3		12		21		30	
4		13		22		31	
5		14		23		32	
6		15		24		33	
7		16		25		34	
8		17		26		35	
9		18		27		36	

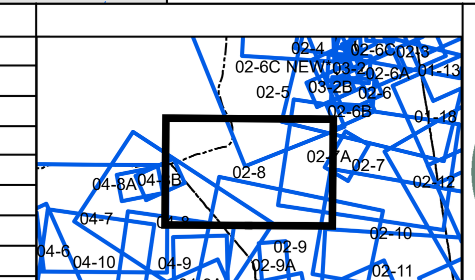

MORGAN COUNTY

Assessor's Office

Ronald McIntire, Assessor

Berkeley Springs, WV

BATH

District: 02 Map No: 8

Date of Publication: 1/23/2019

Scale: 1" = 200'