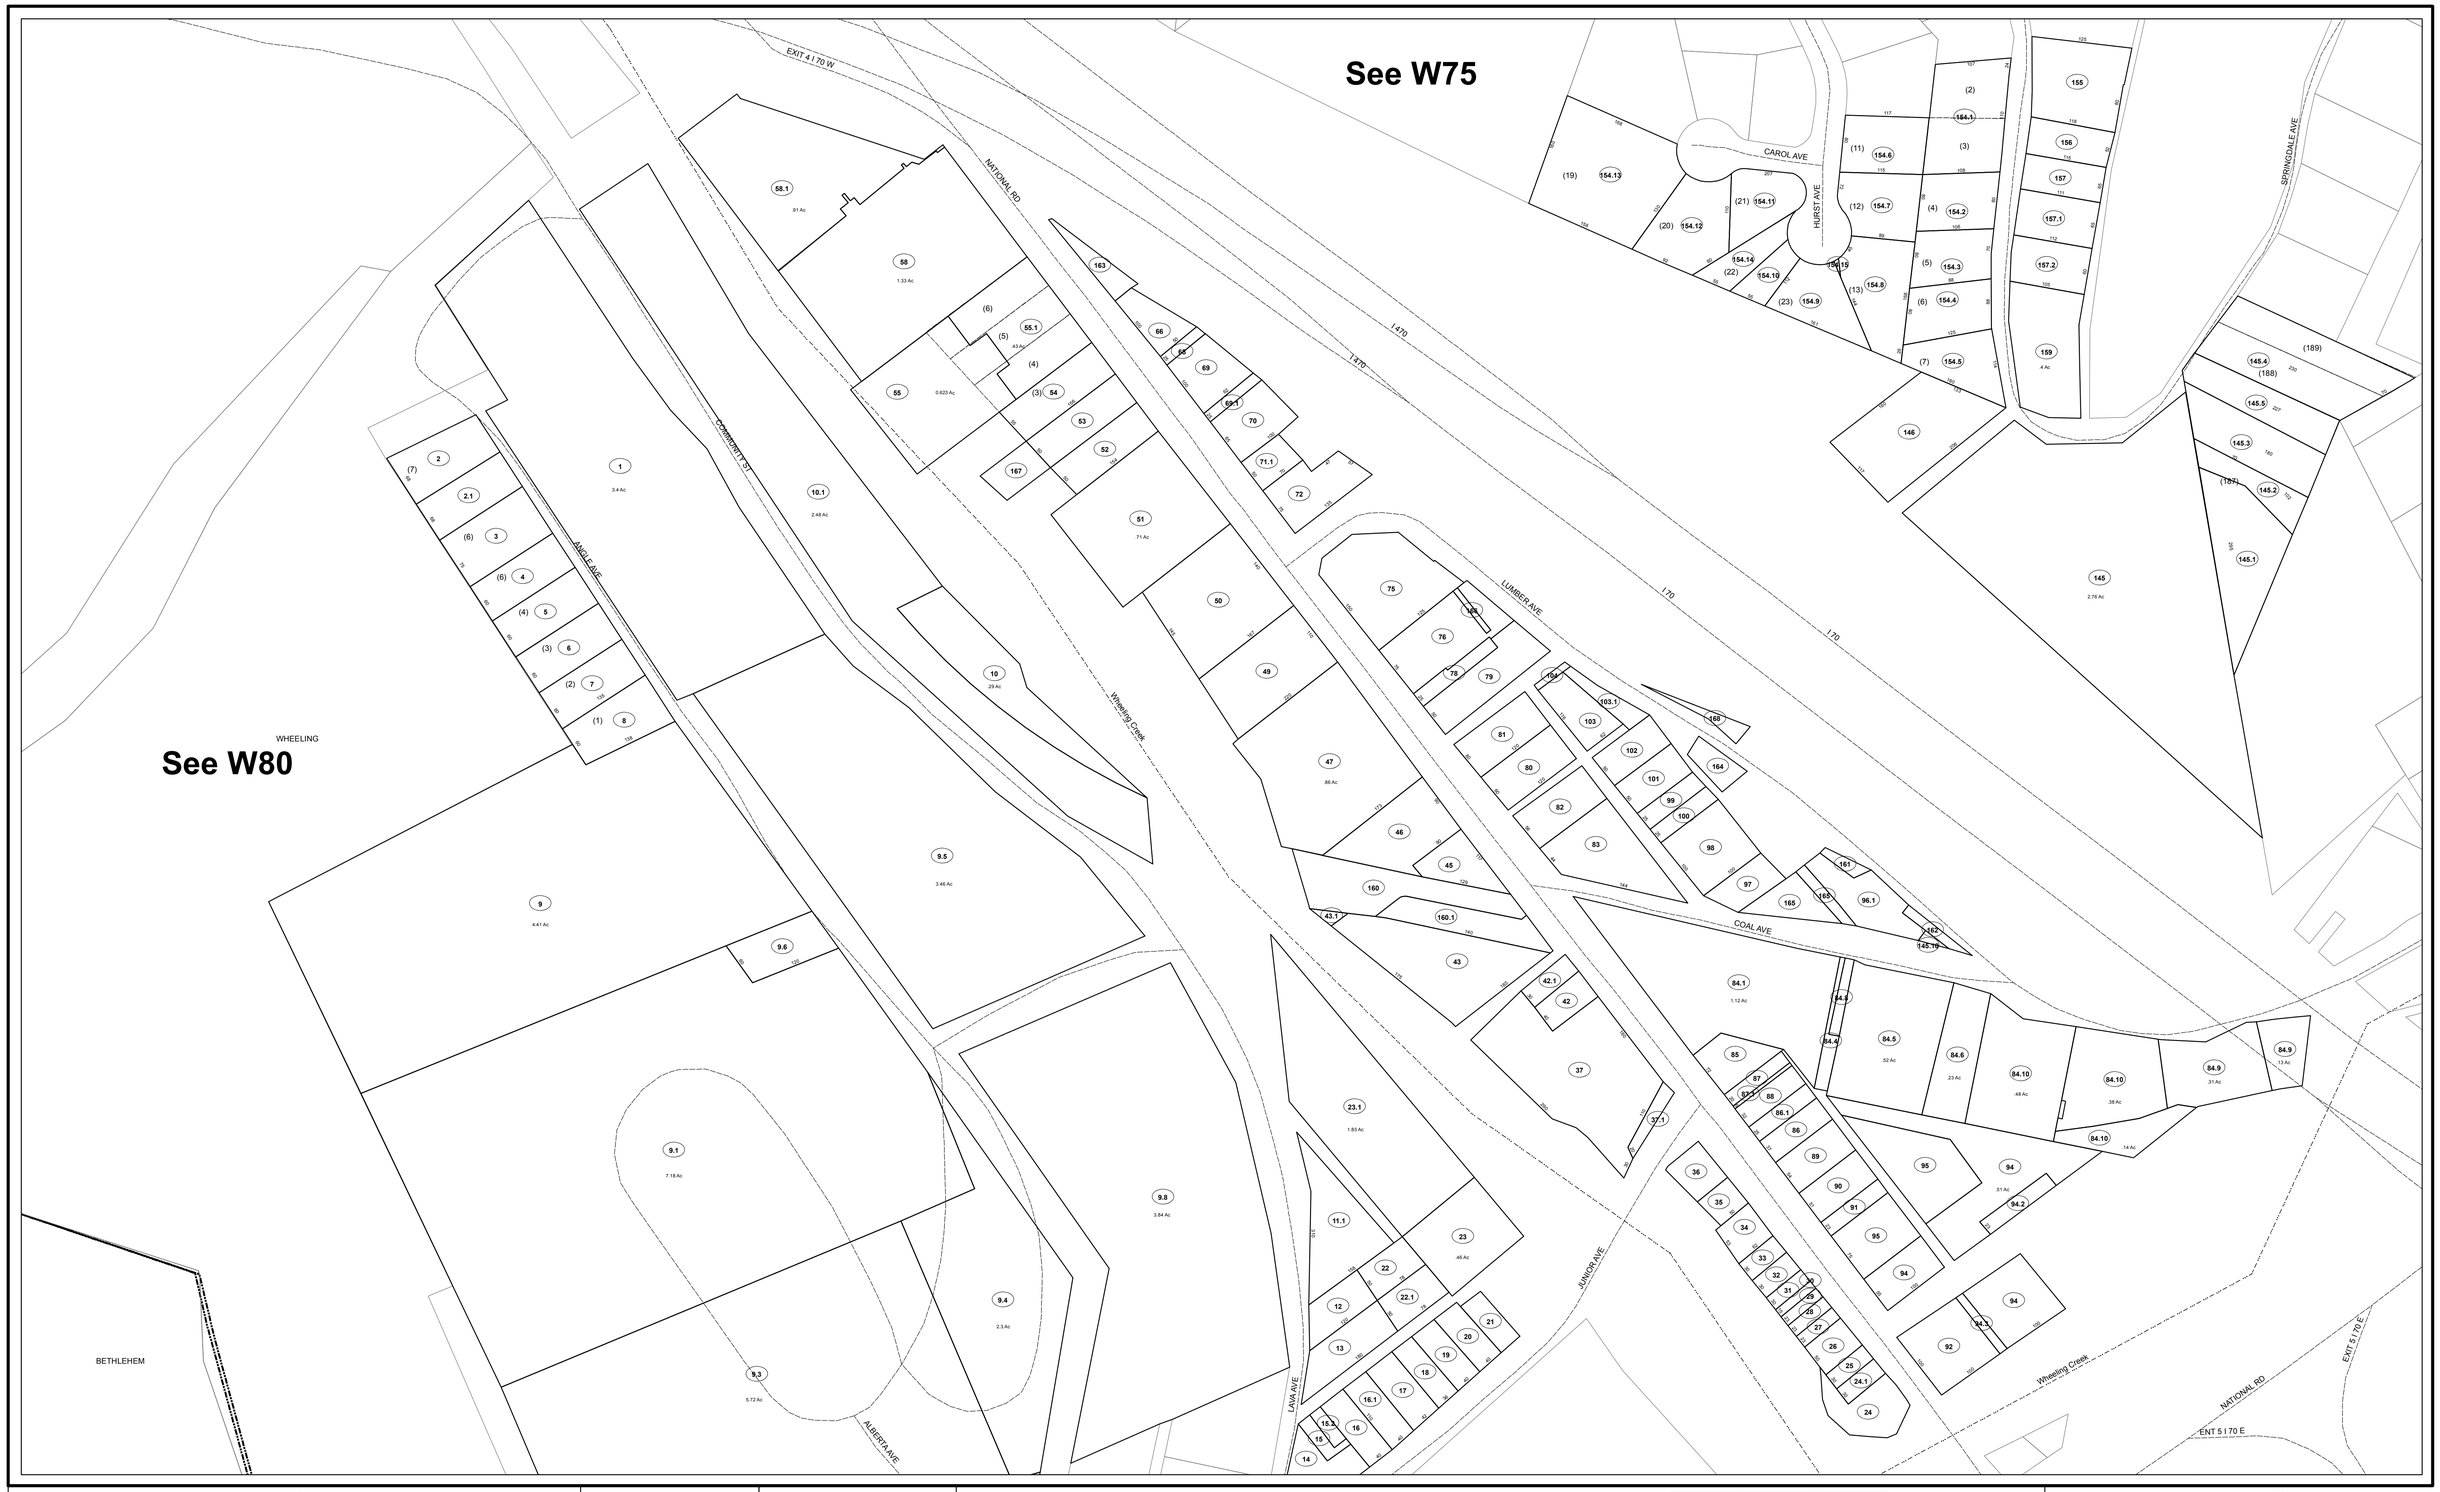

LEGEND			
Property Line		Parcel Number	15
Roadway Centerline		Plat Lot Number	(15)
Plat Lot Line		Stream	
District Line		Railroad	
County Line			

REVISIONS

DISCLAIMER

This document was compiled for purposes of taxation from available record evidence and has not been field verified. This map is not a valid survey plat. The existence of data on this document does not imply "official" status to such data. The West Virginia State Tax Department and the Ohio County Assessor's Office assume no liability that might result from the use of this document.

FOR TAX PURPOSES ONLY

Office of the
Ohio County Assessor
Tiffany Hoffman, Assessor

N
W E
S

W74	W75	W76
W80	W81	W82
	W86	W87

Map No: W81
Drawn By: Bonne Taylor
Date: 1 January 2017
Scale: 1 inch = 100 feet