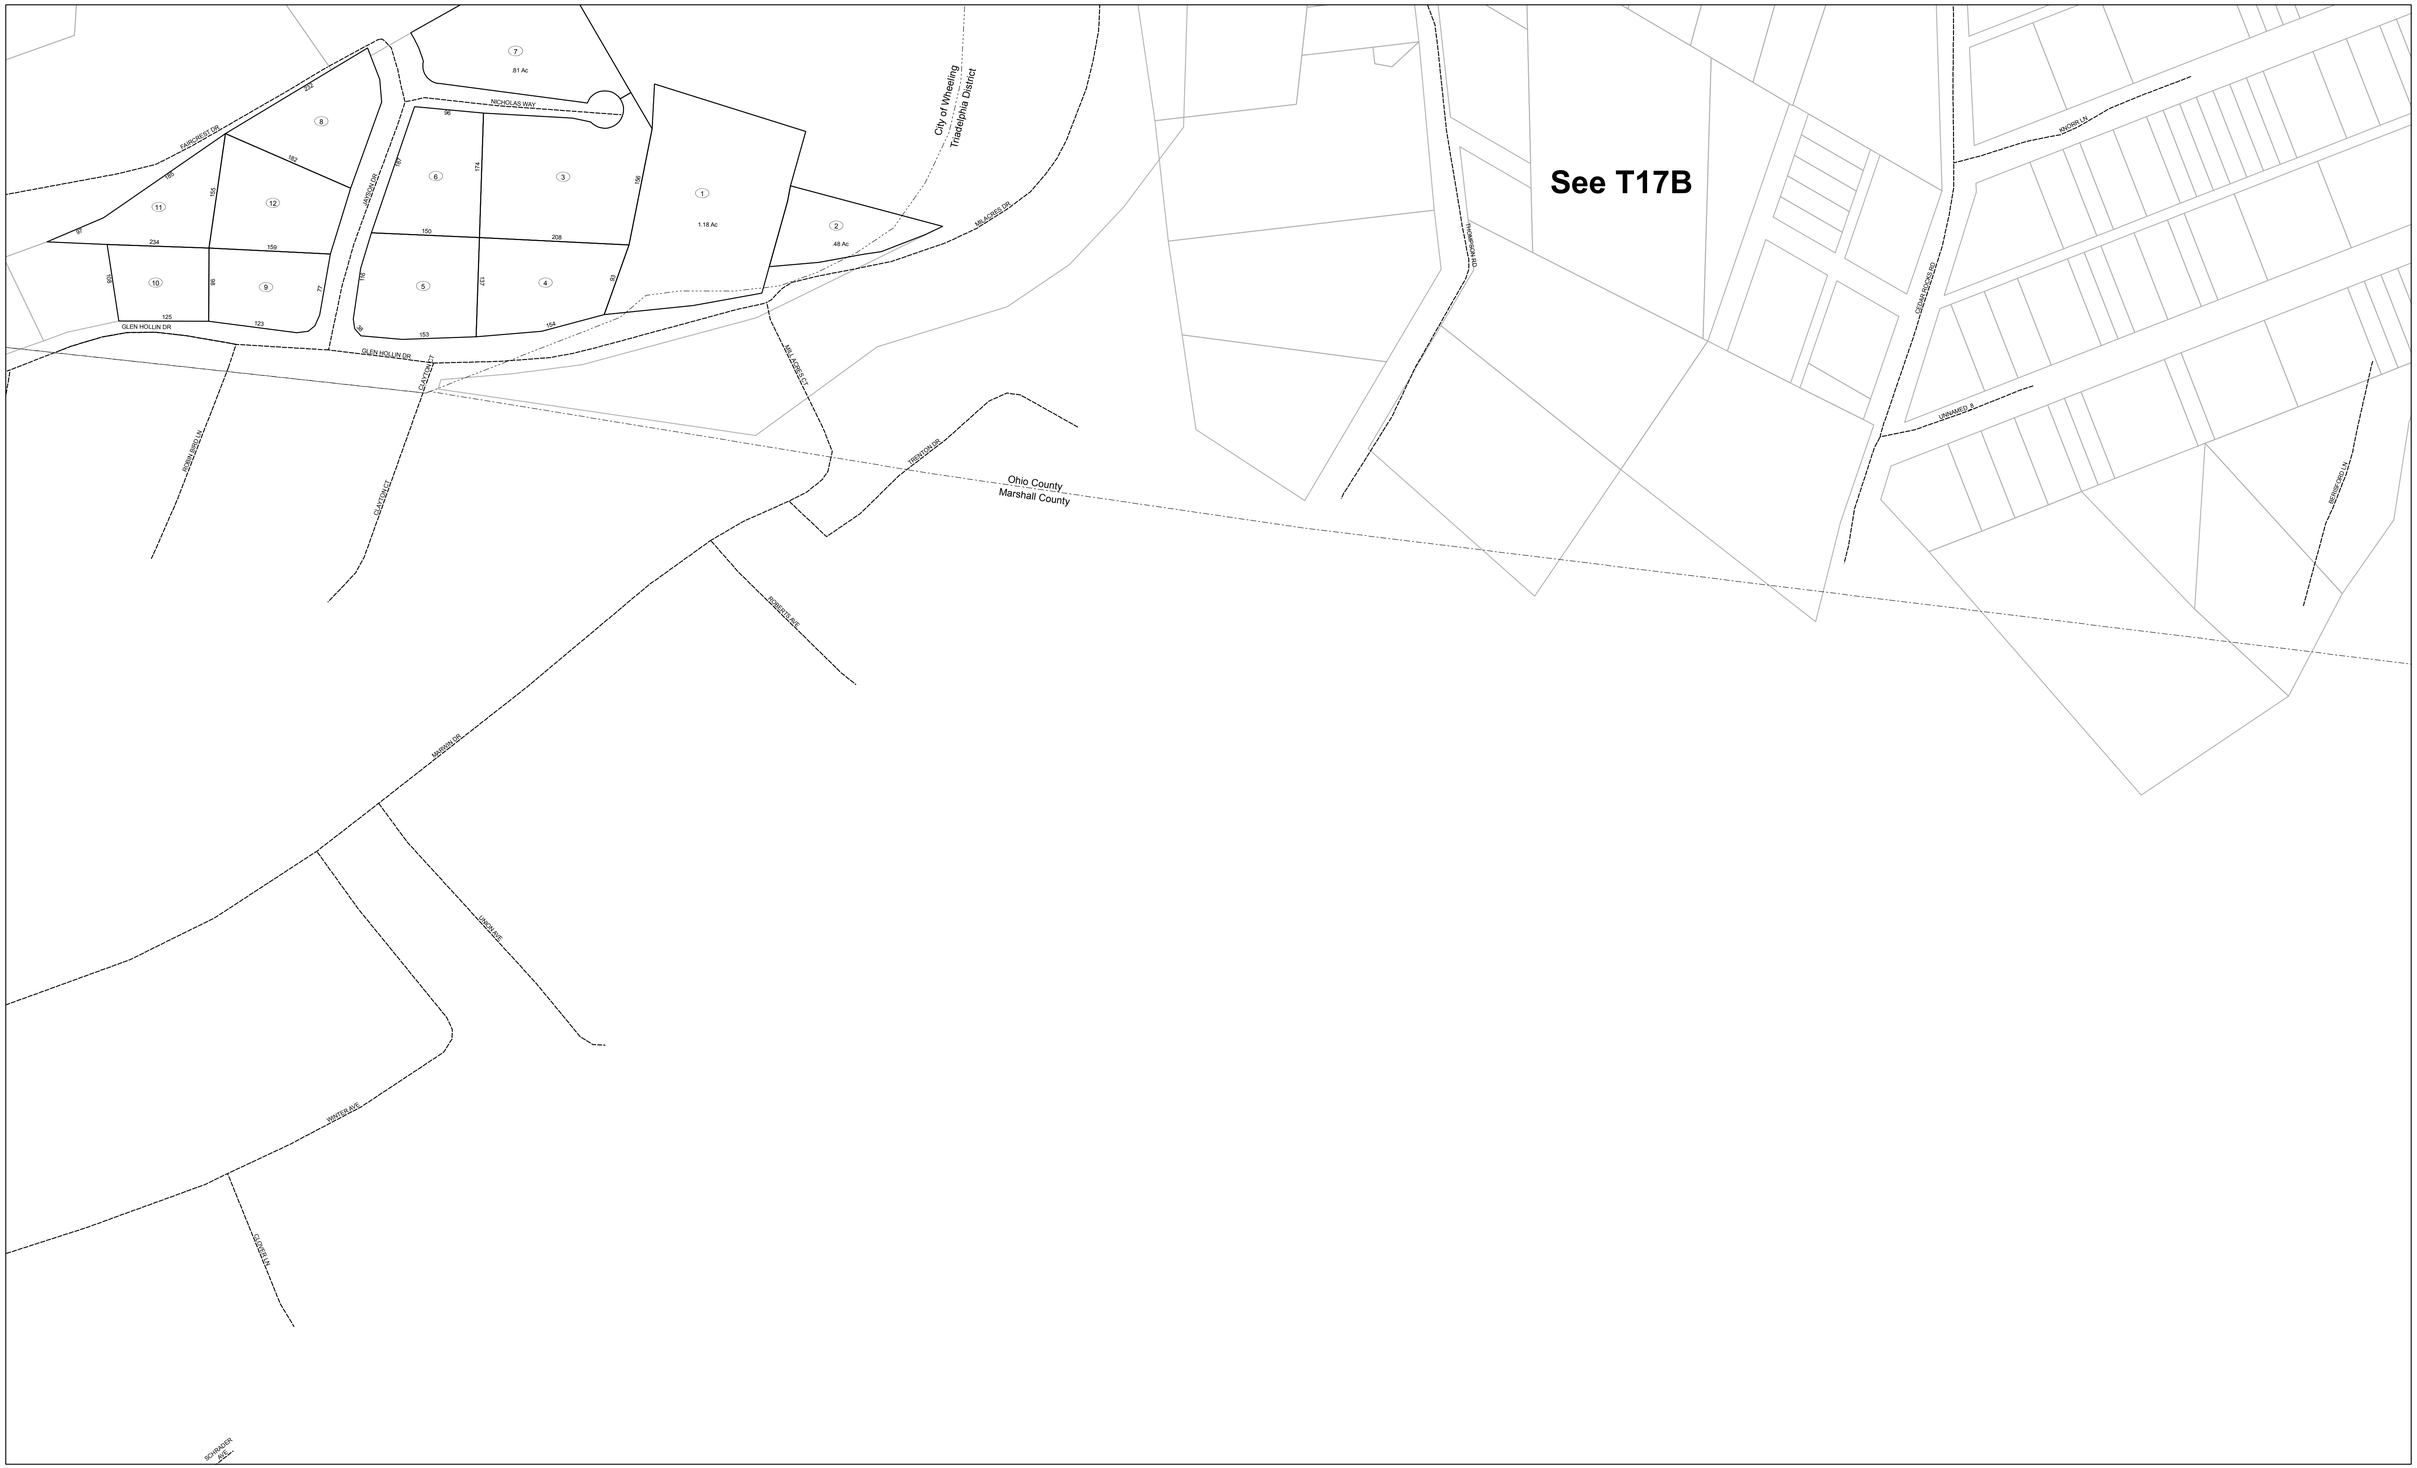

LEGEND

Property Line		Original Lot Line	
Edge of Pavement or Roadway		Deed Lot Number	(15)
Corporation Line		Parcel or Index Number	15
District Line		Improvement	
County Line		Railroad	
		Stream	

REVISIONS

DISCLAIMER

This document was compiled for purposes of taxation from available record evidence and has not been field verified. This map is not a valid survey plat. The existence of data on this document does not imply "official" status to such data. The West Virginia State Tax Department and the Ohio County Assessor's Office assume no liability that might result from the use of this document.

FOR TAX PURPOSES ONLY

Office of the
Ohio County Assessor
Kathie Hoffman, Assessor

N
W E
S

W95	W96	
W98	W99	

Map No: W99
Drawn By: Tyler Carpenter
Date: Apr 25, 2013
Scale: 1 inch = 100 feet