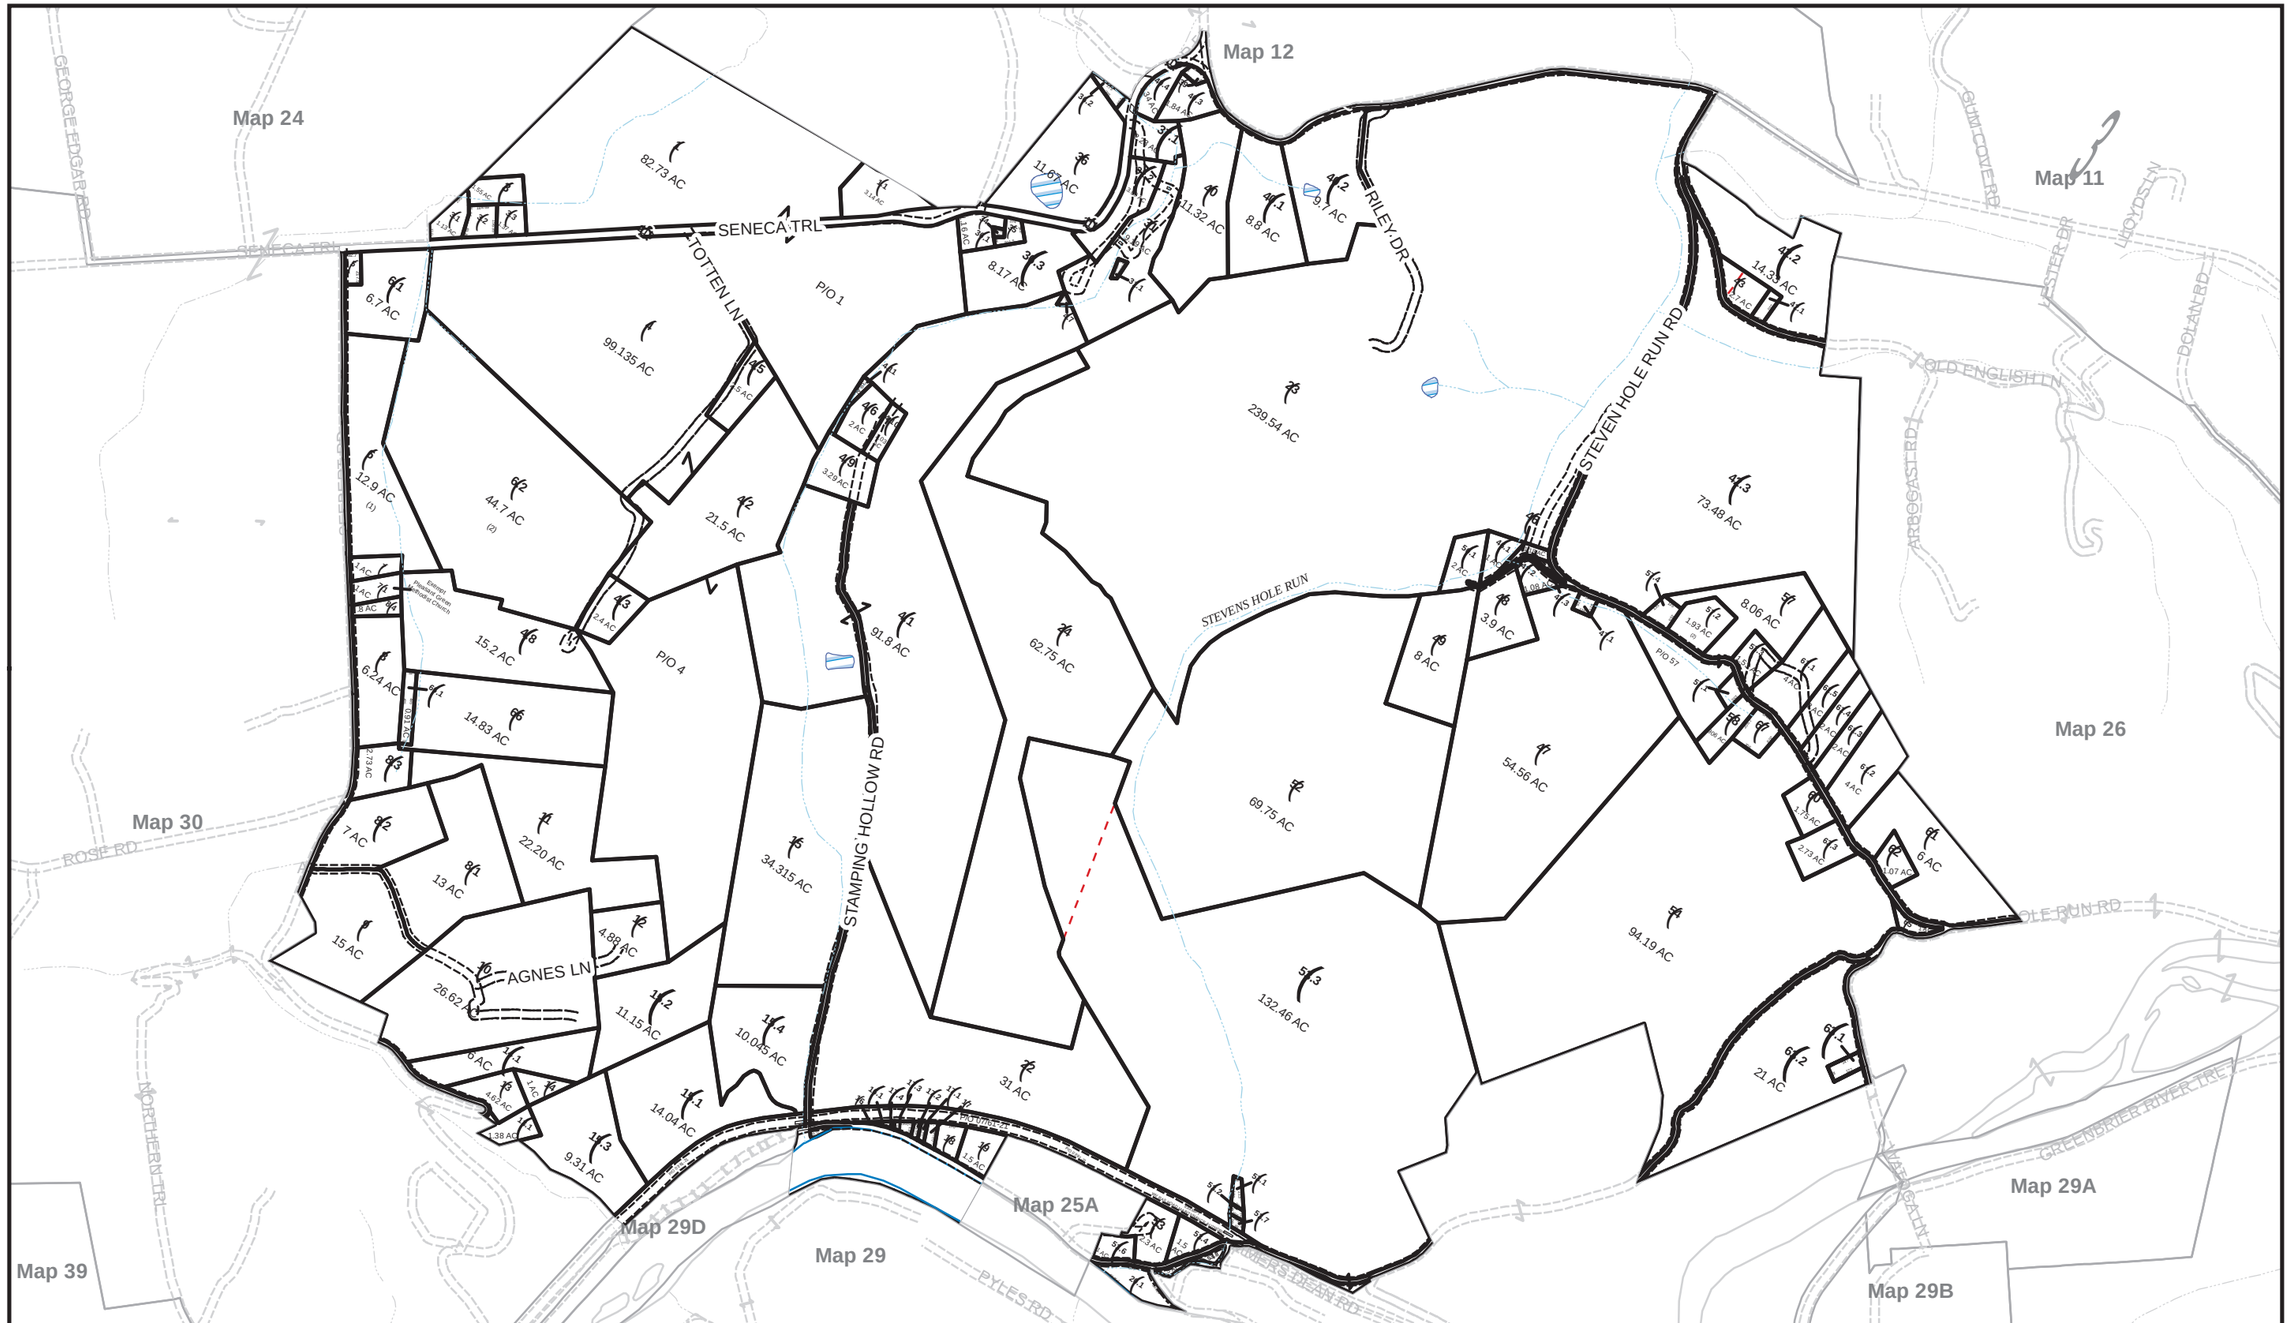

DISCLAIMER	REVISIONS			LEGEND					
This tax map was compiled for purposes of taxation from available record evidence and has not been field verified. This map is not suitable for legal, engineering or surveying purposes. The State of West Virginia or the Pocahontas County Assessor's Office assume no liability that might result from the use of the map.	June 1, 2012			PARCELS	ROAD	STREAM			
	April 11, 2016			CORPORATION LINE	RIGHT OF WAY	RIVER BANK			
	March 2, 2017			DISTRICT LINE	RAILROAD	LAKE / POND			
	March 6, 2018			LOT LINE	BRIDGE	(15) PARCEL NUMBER			
				MATCH LINE	LAND HOOK	(15) LOT NUMBER			

State of West Virginia
County of Pocahontas
Office of Assessor
900 10th Avenue
Marlinton, WV 24954

June 15, 2017

Little Levels District

District No. 07 Map No. 25

Scale = 1:12,000

1 inch = 1,000 feet

0 500 1,000 2,000 Feet

2