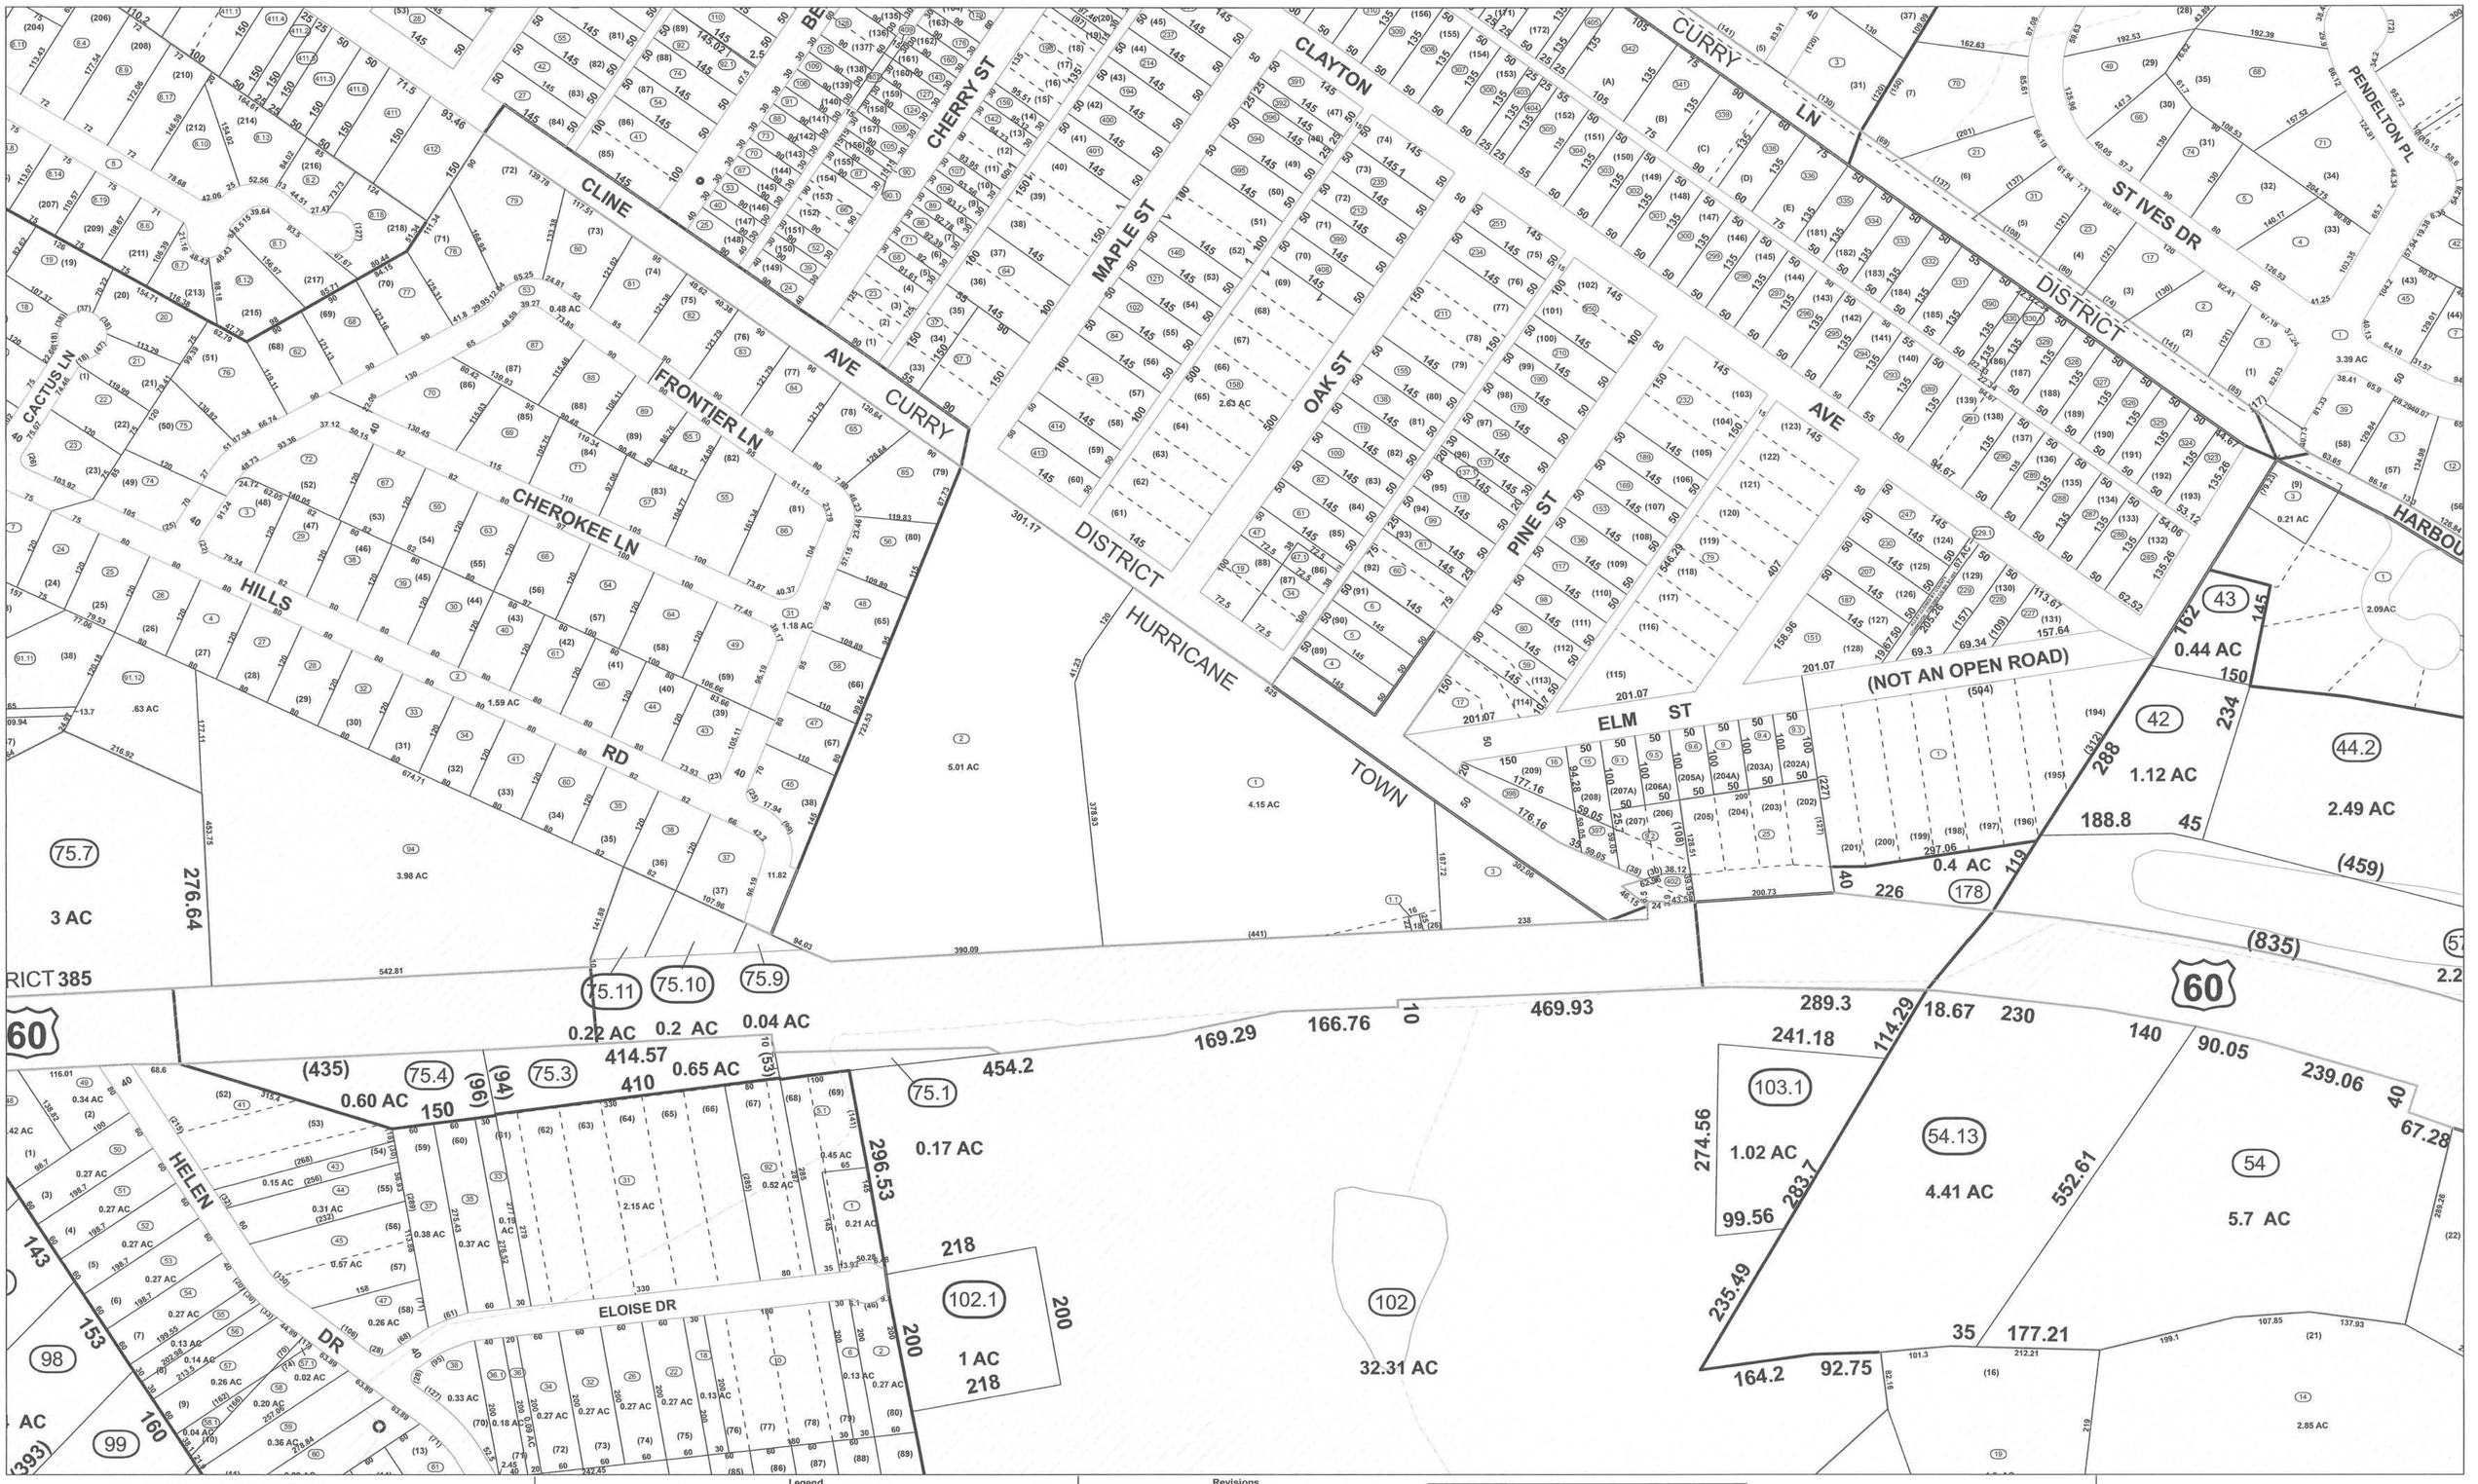

FOR TAX PURPOSES ONLY
PREPARED BY

SHERRY L. HAYES
PUTNAM COUNTY ASSESSOR

MAPPING / GIS DEPARTMENT

ALL TAX MAPS CREATED UNDER THE PROVISIONS OF REAPPRAISAL LEGISLATION ARE THE PROPERTY OF PUTNAM COUNTY WEST VIRGINIA AND THE REPRODUCTION, COPYING, DISTRIBUTION OR SALE OF SUCH TAX MAPS OR ANY COPIES THEREOF WITHOUT THE WRITTEN PERMISSION OF THE PUTNAM COUNTY ASSESSOR IS PROHIBITED BY LAW.

Legend

Road ROW	Lot Lines	Utility_Easement	
Parcel Boundary	Road Easement	23	Parcel Number
Rail ROW	Parcel-Easement	*001*	Routing Number
Road-Rail ROW	Parcel-Road ROW	(12)	Deed Lot Number
District	Parcel Hook		

Revisions

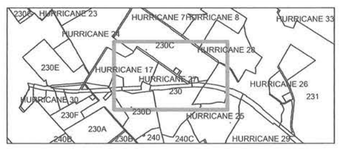

PUTNAM COUNTY

STATE OF WEST VIRGINIA

OFFICE OF ASSESSOR

District HURRICANE TOWN
Sheet No.: HURRICANE 27
Date, Aerial Photography: 2010
Scale: 1" = 100'