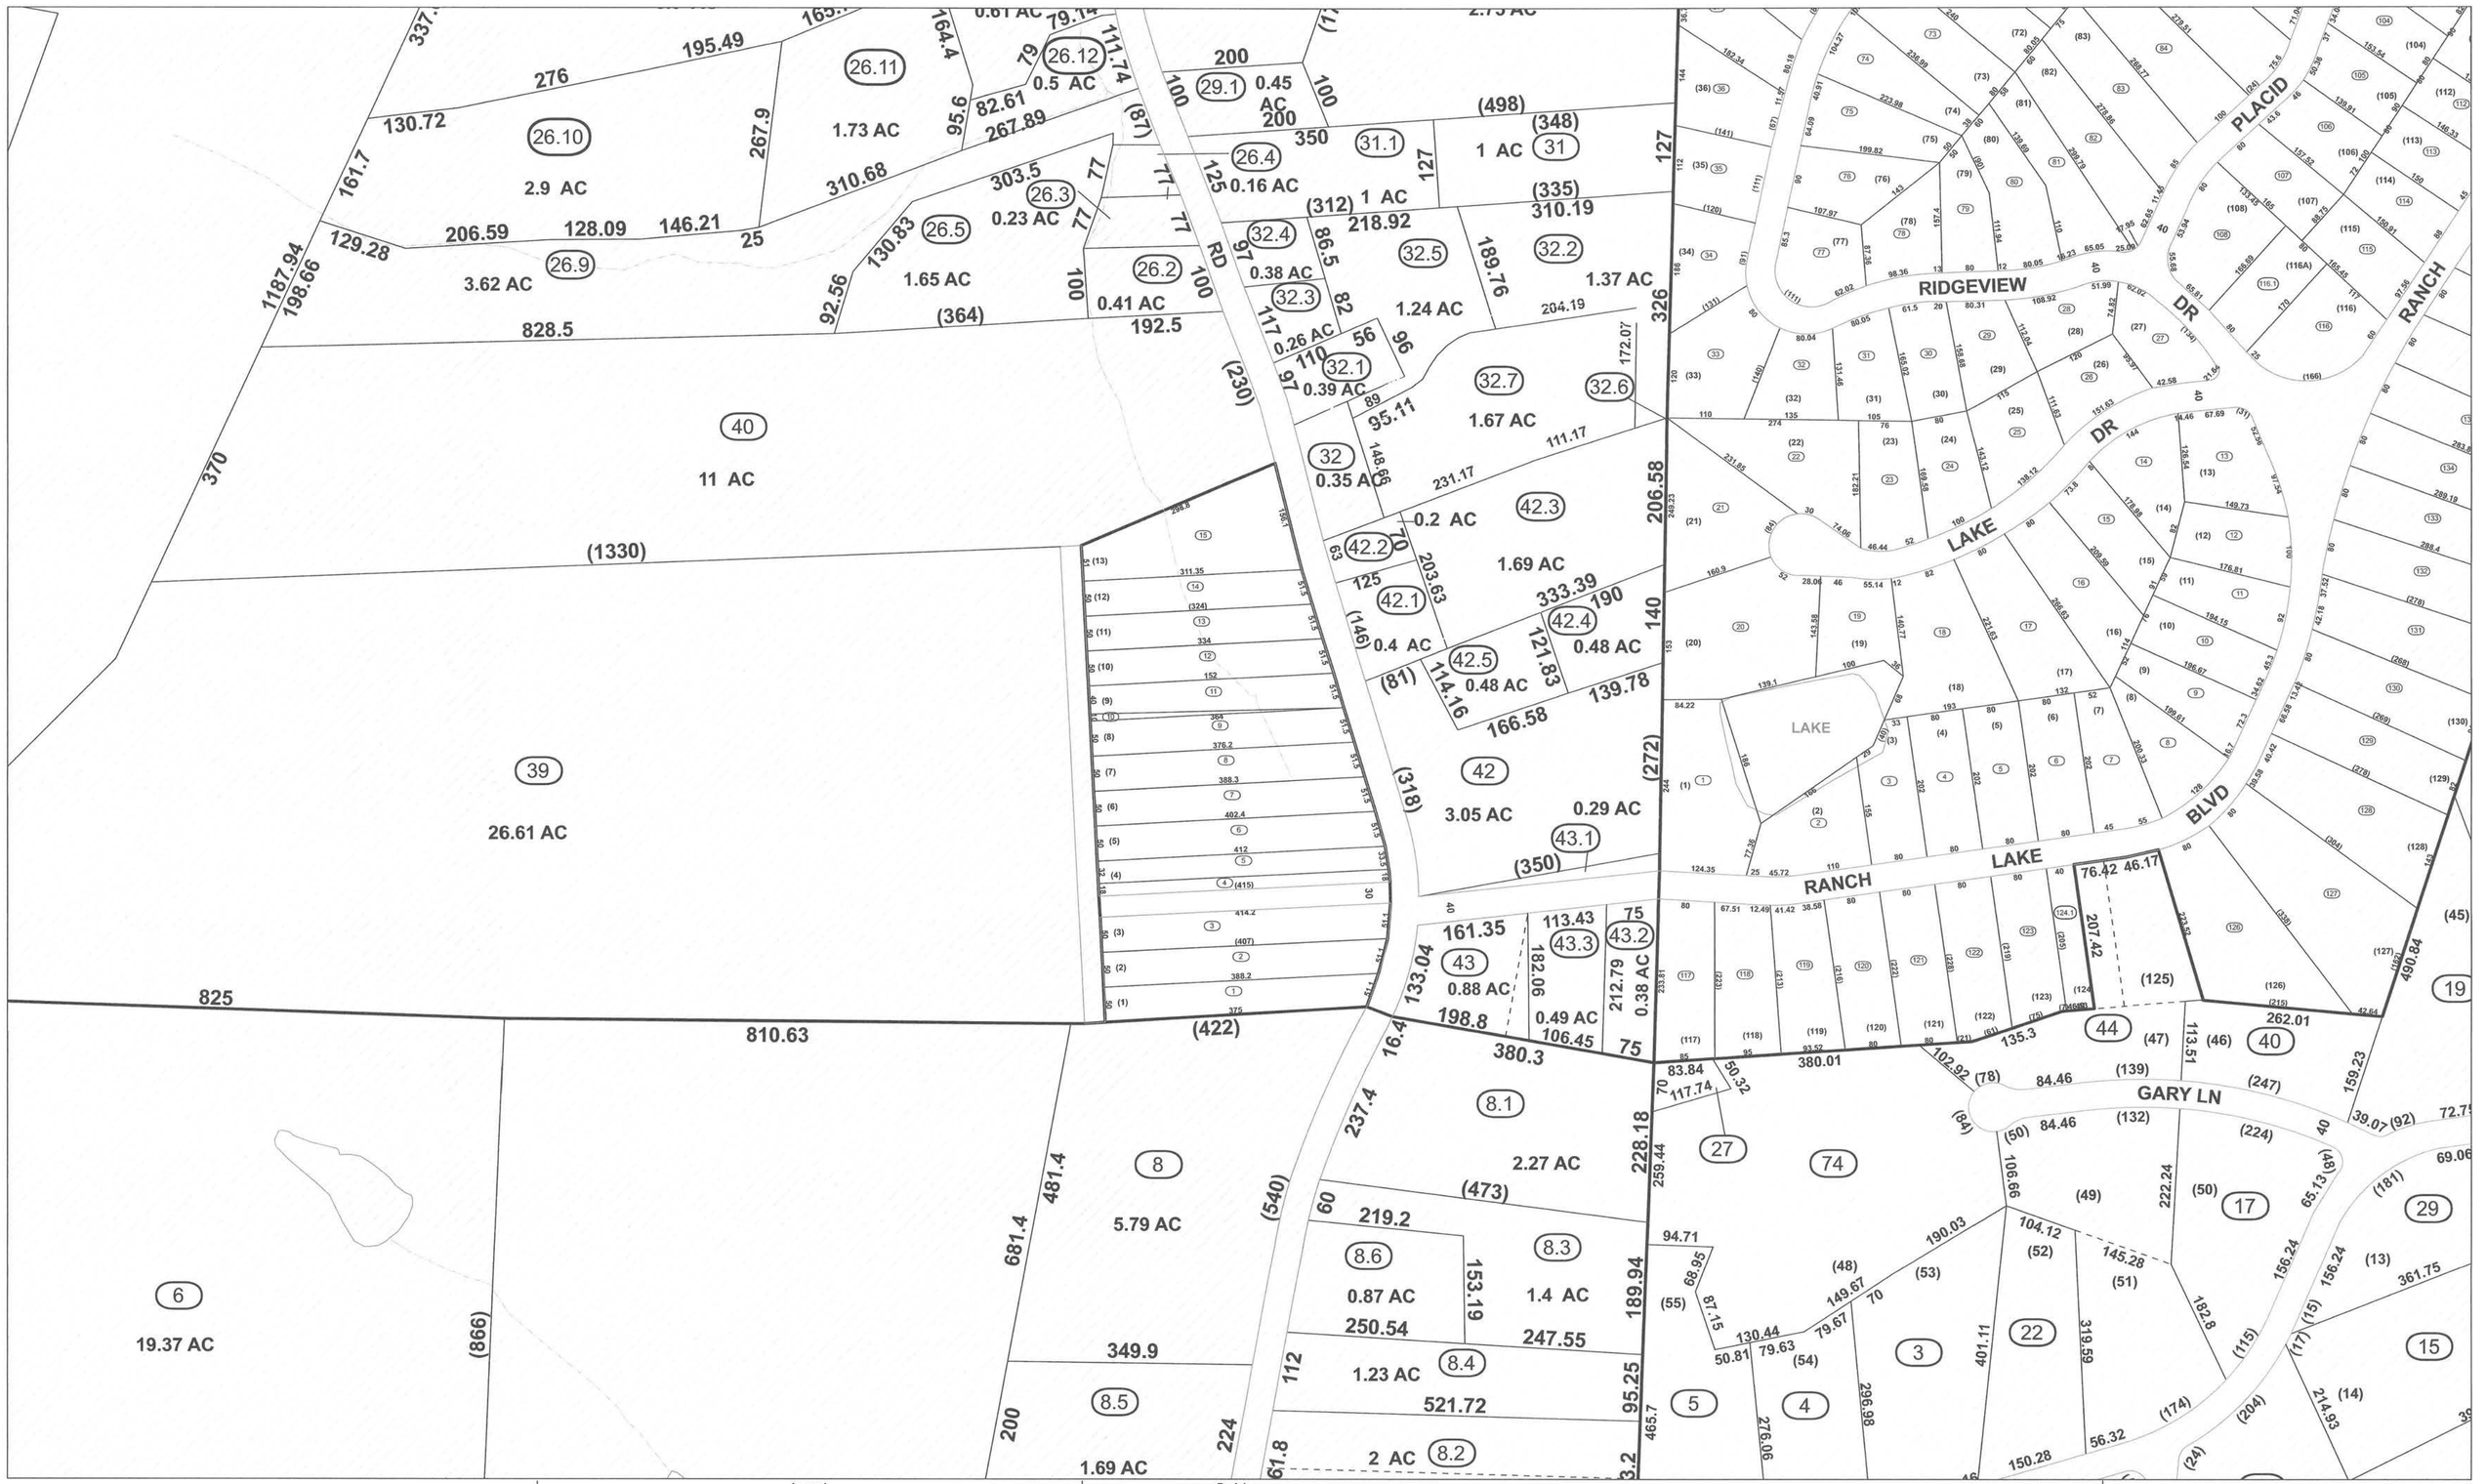

FOR TAX PURPOSES ONLY
PREPARED BY

SHERRY L. HAYES
PUTNAM COUNTY ASSESSOR

MAPPING / GIS DEPARTMENT

ALL TAX MAPS CREATED UNDER THE PROVISIONS OF REAPPRAISAL LEGISLATION ARE THE PROPERTY OF PUTNAM COUNTY WEST VIRGINIA AND THE REPRODUCTION, COPYING, DISTRIBUTION OR SALE OF SUCH TAX MAPS OR ANY COPIES THEREOF WITHOUT THE WRITTEN PERMISSION OF THE PUTNAM COUNTY ASSESSOR IS PROHIBITED BY LAW.

Legend

- Road ROW
- Parcel Boundary
- Rail ROW
- Road-Rail ROW
- District
- Lot Lines
- Road Easement
- Parcel-Easement
- Parcel-Road ROW
- Parcel Hook
- Utility_Easement
- 23 Parcel Number
- *001* Routing Number
- (12) Deed Lot Number

Revisions

PUTNAM COUNTY

STATE OF WEST VIRGINIA

OFFICE OF ASSESSOR

District SCOTT
Sheet No.: 204H
Date, Aerial Photography: 2010
Scale: 1" = 100'