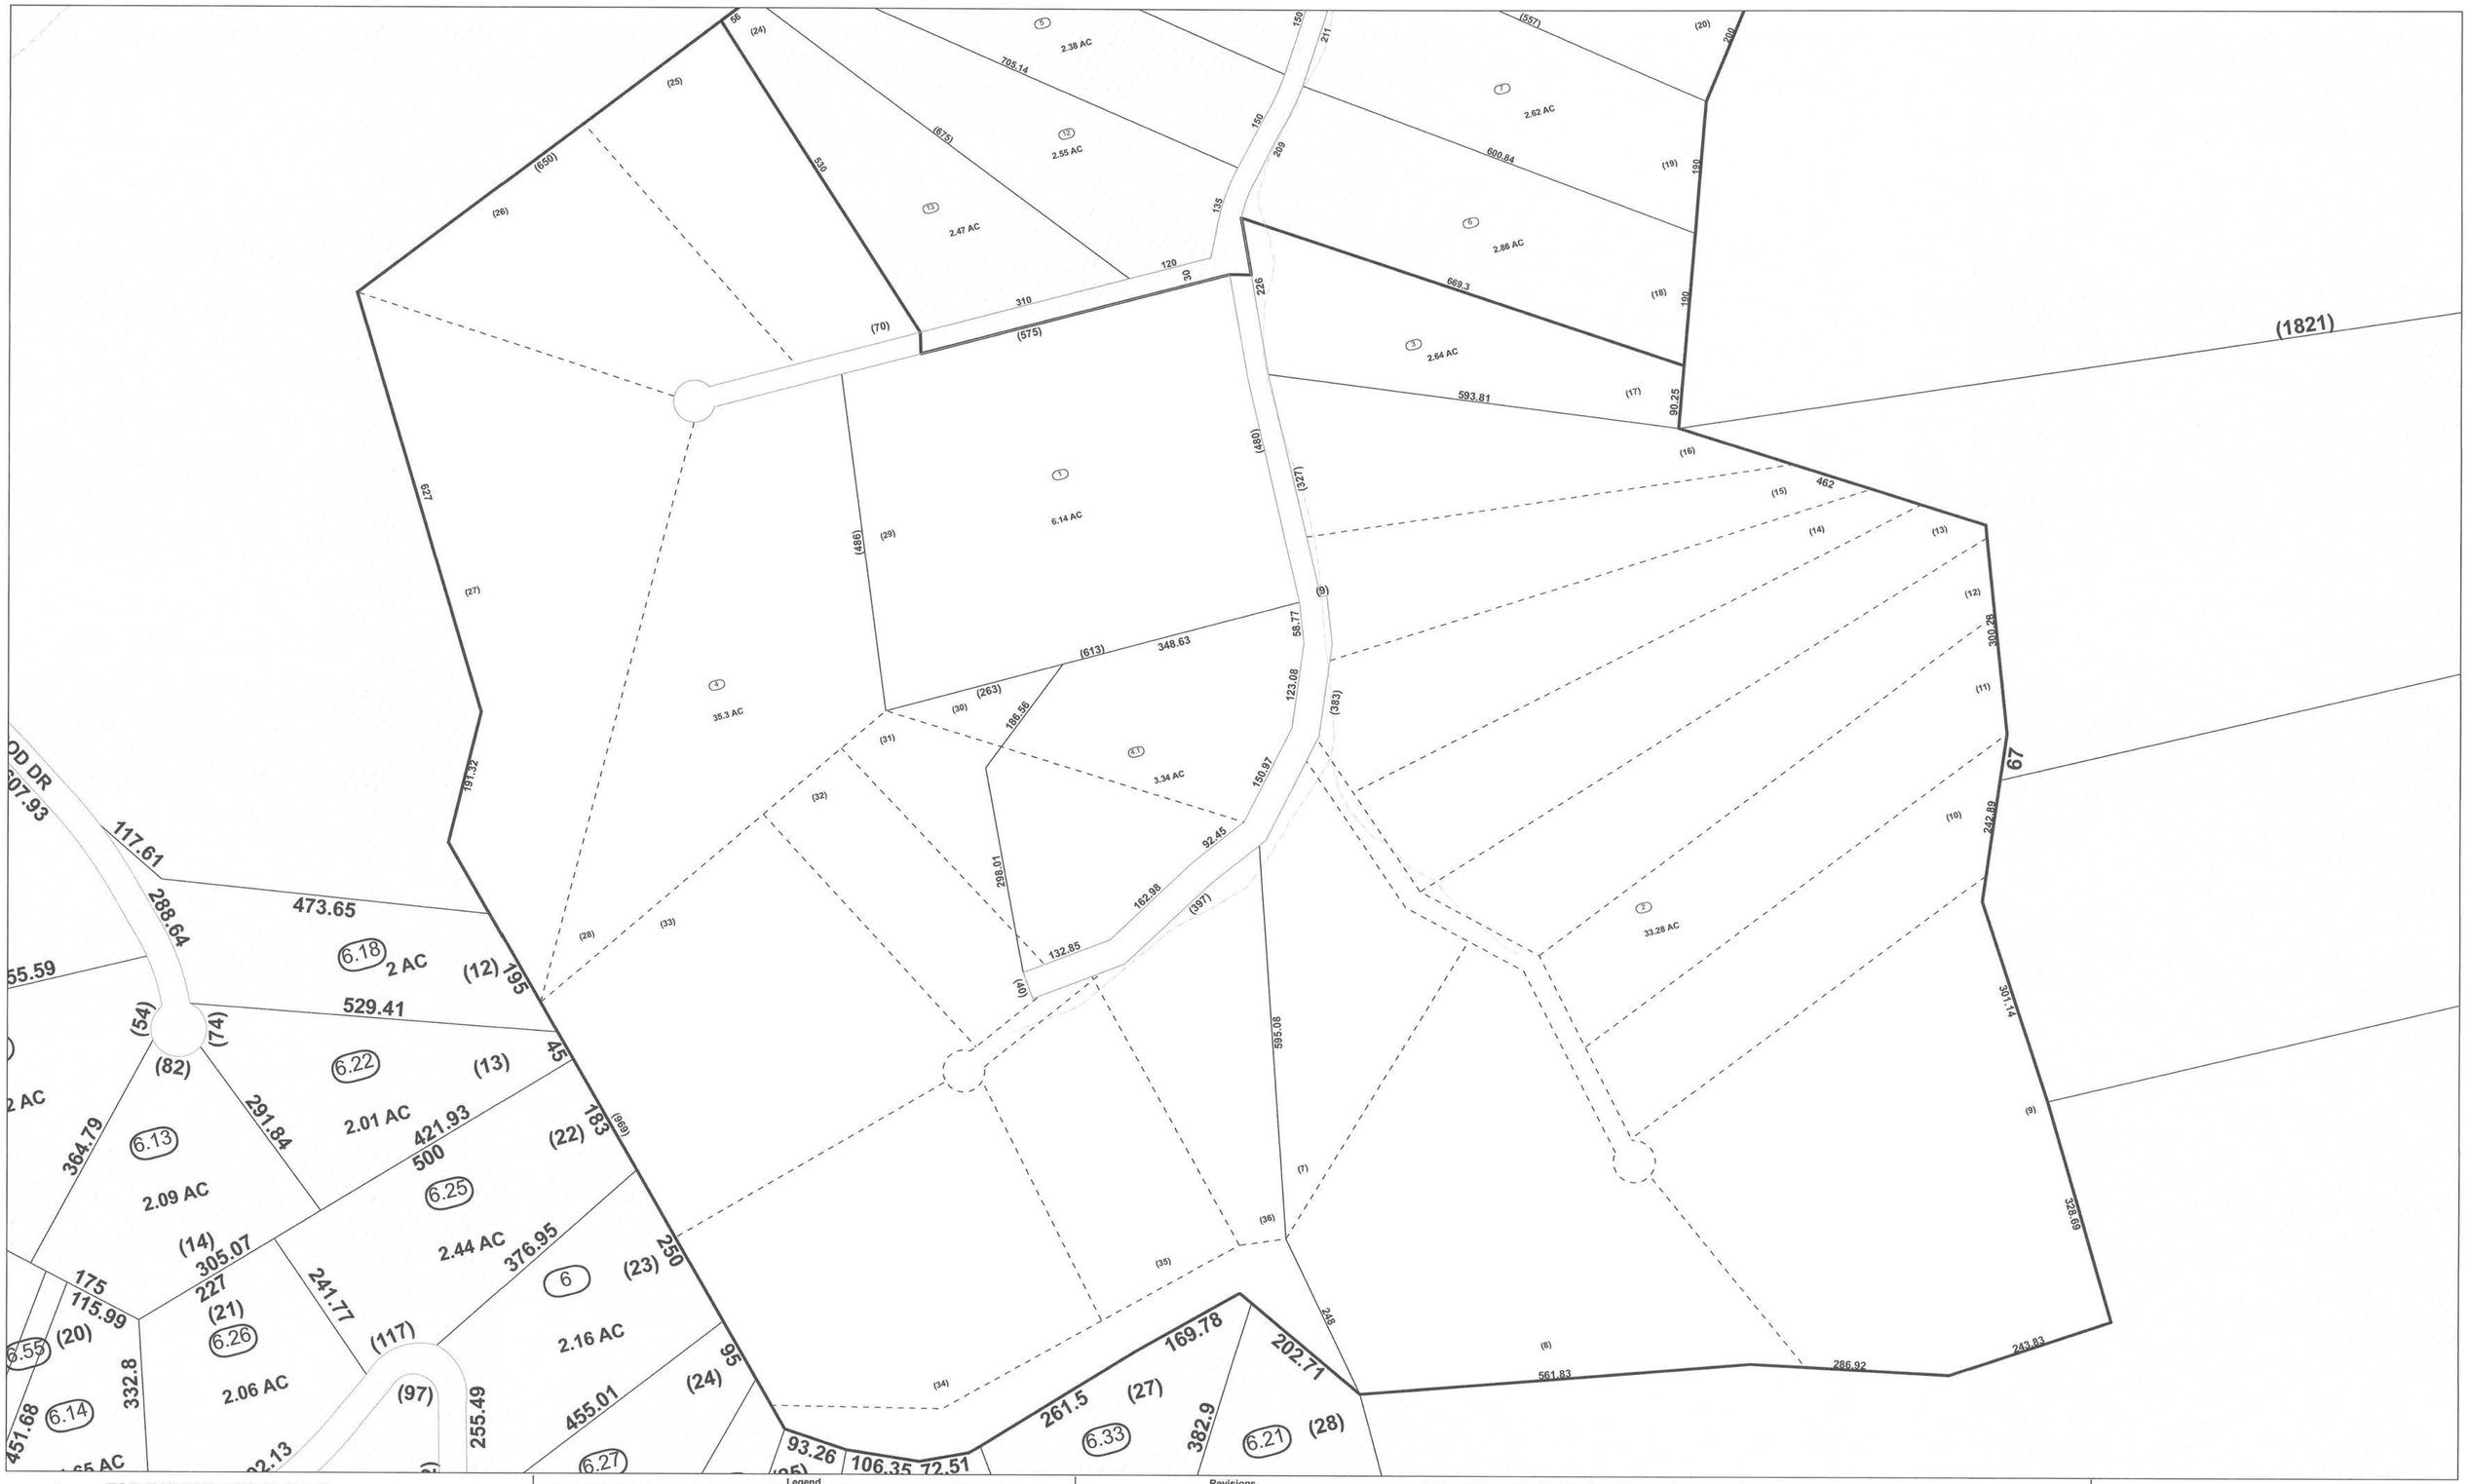
(1821)
(70)
(575)
(650)
(675)
(557)
(480)
(321)
(486)
(613)
(263)
(383)
(397)
(969)
(117)
(97)
(1)
2.38 AC
2.62 AC
2.55 AC
2.47 AC
2.86 AC
2.64 AC
6.14 AC
35.3 AC
3.34 AC
33.28 AC
6.18
2 AC
6.22
2.01 AC
6.13
2.09 AC
6.25
2.44 AC
6
2.16 AC
6.26
2.06 AC
6.14
6.27
6.33
6.21
705.14
600.84
669.3
593.81
348.63
473.65
529.41
421.93
376.95
455.01
261.5
382.9
561.83
595.08
301.14
328.69
286.92
243.83
242.89
300.26
462
627
191.32
332.8
364.79
305.07
291.84
241.77
255.49
451.68
288.64
117.61
207.93
169.78
202.71
106.35
72.51
93.26
298.01
162.98
132.85
123.08
150.97
92.45
59.77
186.56
FOR TAX PURPOSES ONLY
PREPARED BY
SHERRY L. HAYES
PUTNAM COUNTY ASSESSOR
MAPPING / GIS DEPARTMENT
ALL TAX MAPS CREATED UNDER THE PROVISIONS OF REAPPRAISAL LEGISLATION ARE THE PROPERTY OF PUTNAM COUNTY WEST VIRGINIA AND THE REPRODUCTION, COPYING, DISTRIBUTION OR SALE OF SUCH TAX MAPS OR ANY COPIES THEREOF WITHOUT THE WRITTEN PERMISSION OF THE PUTNAM COUNTY ASSESSOR IS PROHIBITED BY LAW.
Legend
Road ROW
Parcel Boundary
Rail ROW
Road-Rail ROW
District
Lot Lines
Road Easement
Parcel-Easement
Parcel-Road ROW
Parcel Hook
Utility_Easement
23 Parcel Number
001 Routing Number
(12) Deed Lot Number
Revisions
234B
234C
233
234
PUTNAM COUNTY
STATE OF WEST VIRGINIA
OFFICE OF ASSESSOR
District SCOTT
Sheet No.: 234C
Date, Aerial Photography: 2010
Scale: 1" = 100'