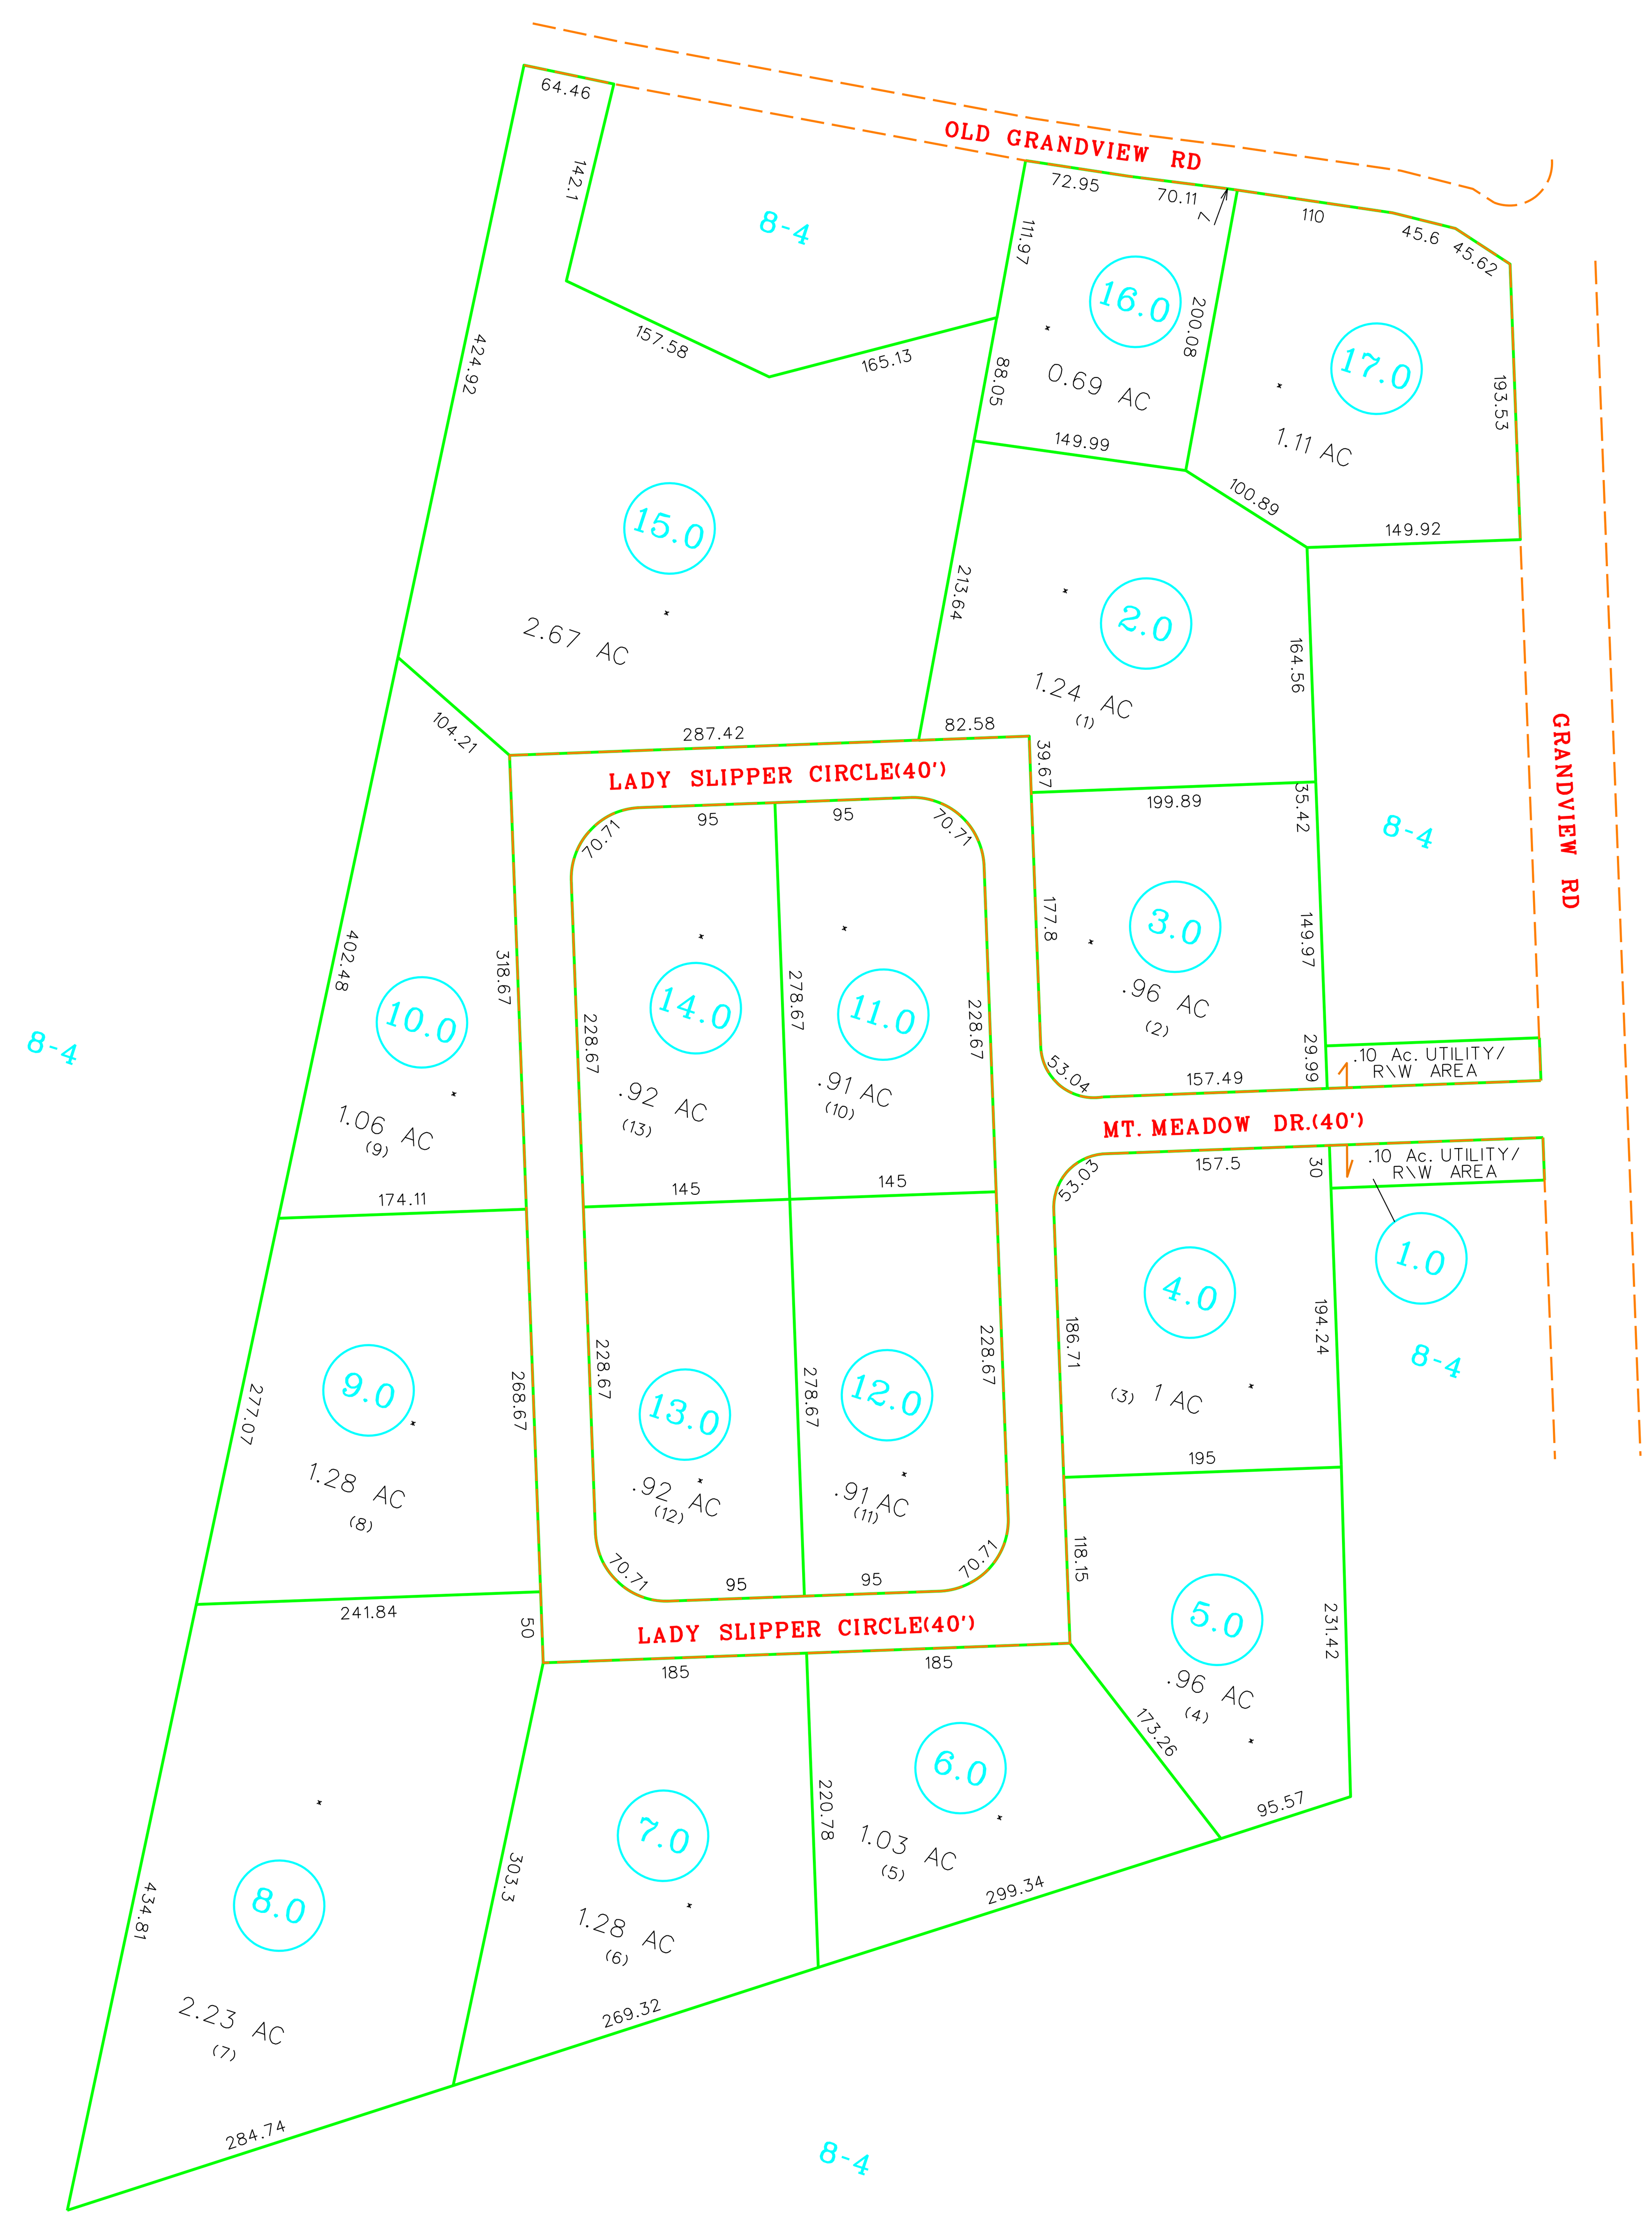

GRANDVIEW MEADOW SUBDIVISION

For Tax Purposes Only

Prepared by

RALEIGH COUNTY ASSESSOR'S OFFICE
BECKLEY, WV

LEGEND

Property line
Edge of pavement or roadway
Corporation line
District line
County line
Waterways
2011 CHANGE

Original lot line
Deed lot number (15)
Parcel or index number (99)
Improvement
Railroad

REVISIONS

1	
2	
3	
4	
5	
6	
7	
8	

RESTRICTION

All tax maps created under the provisions of reappraisal legislation are the property of Raleigh County West Virginia and the reproduction,copying distribution or sale of such tax maps or any copies thereof without the written permission of the Raleigh County Assessor is prohibited by law.

KEY MAP

COUNTY OF RALEIGH

Office of Assessor

Beckley, W.Va.

SHADY SPRING DISTRICT

District 08 MAP 4C

Date,Aerial Photography:
Photo No:

Date, Map: MAR. 06, 1998
Scale: 1"=100'