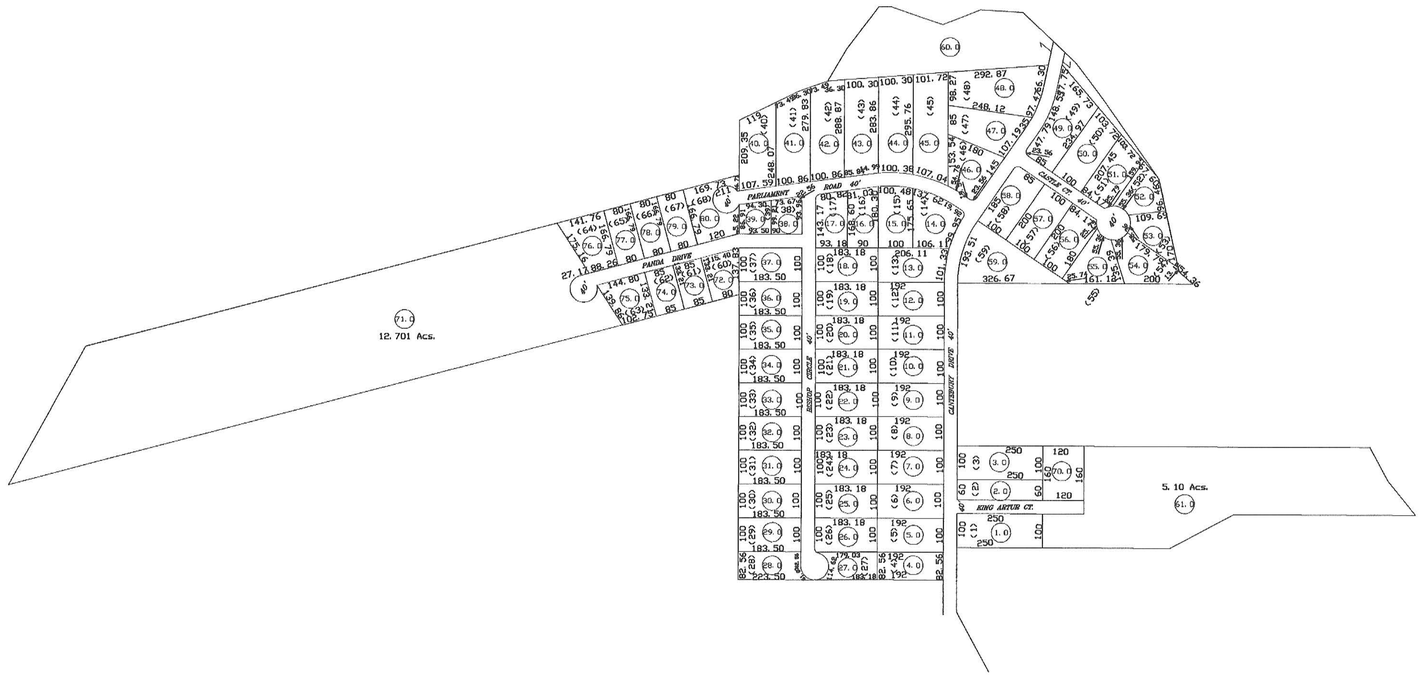

CANTERBURY WOODS

& CANTERBURY WOODS EXT.

For Tax Purposes Only

Prepared by

RALEIGH COUNTY ASSESSOR'S OFFICE

DREMA B. EVANS, ASSESSOR

BECKLEY, WV

LEGEND

Property line		Original lot line	
Edge of pavement or roadway		Deed lot number	(15)
Corporation line		Parcel or index number	99
District line		Improvement	
County line		Railroad	
Waterways		Original Block Letter	(E)
2010 CHANGE			

REVISIONS

1	07/09/97 SCR
2	
3	
4	
5	
6	
7	
8	

RESTRICTION

All tax maps created under the provisions of reappraisal legislation are the property of the State of West Virginia and the reproduction, copying, distribution or sale of such tax maps or any copies thereof without the written permission of the State Tax Commissioner is prohibited by law.

KEY MAP

COUNTY OF RALEIGH

Office of Assessor

Beckley, W. Va.

SHADY SPRING DISTRICT

District 08 Map No. 200-4A

Date, Aerial Photography:
Photo No:

Date, Map: SEPT. 30, 1996
Scale: 1" = 200'