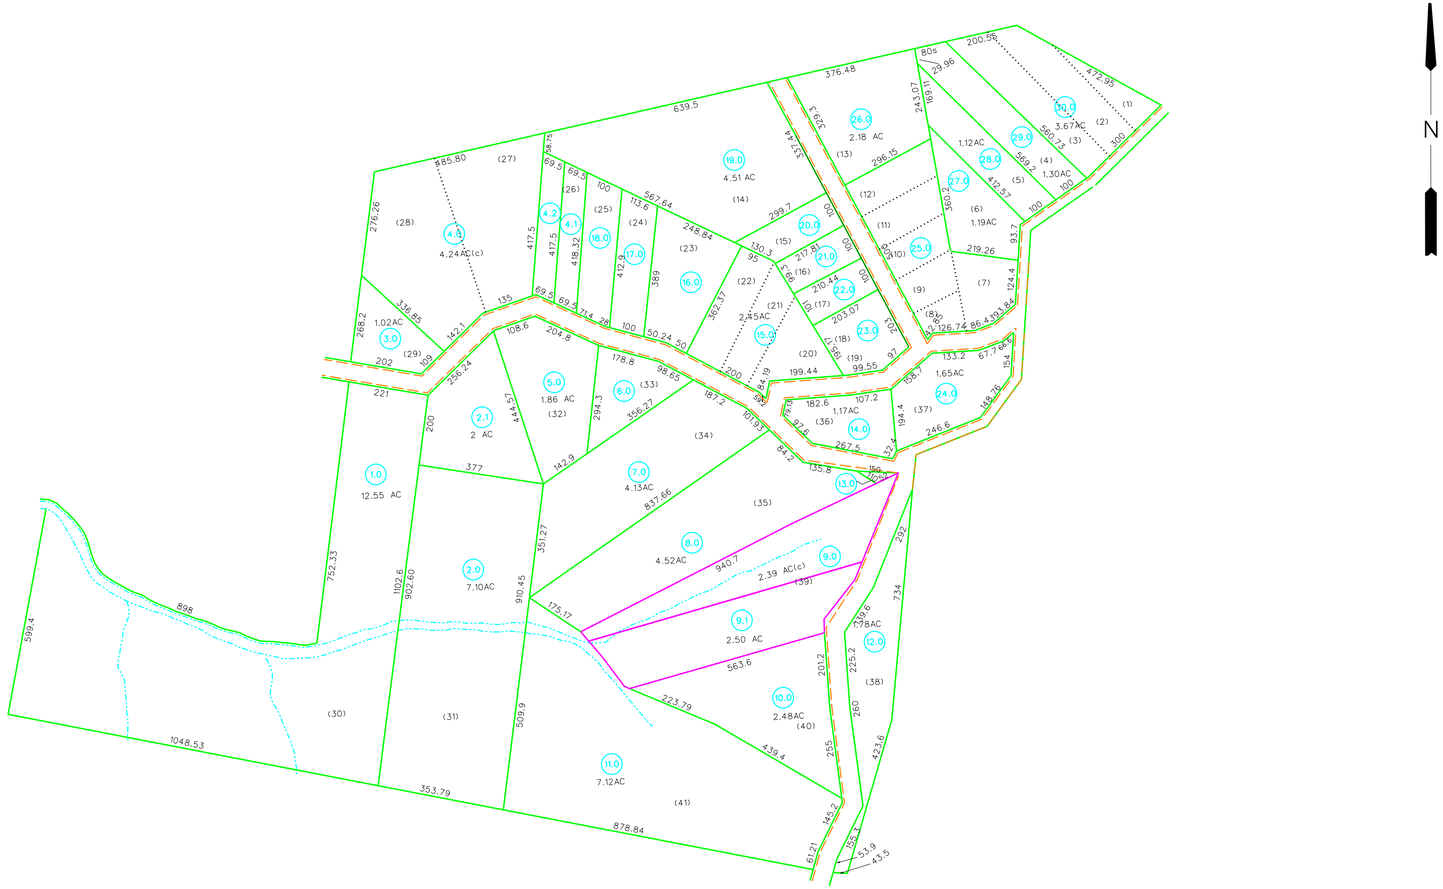

For Tax Purposes Only

Prepared by

RALEIGH COUNTY ASSESSOR'S OFFICE

BECKLEY, WV

LEGEND

Property line	
Edge of pavement or roadway	
Corporation line	
District line	
County line	
Waterways	
2015 CHANGE	
Original lot line	
Deed lot number	(15)
Parcel or index number	99
Improvement	o
Railroad	

REVISIONS

1	07/14/15 PRB
2	
3	
4	
5	
6	
7	
8	

RESTRICTION

All tax maps created under the provisions of reappraisal legislation are the property of Raleigh County West Virginia and the reproduction,copying distribution or sale of such tax maps or any copies thereof without the written permission of the Raleigh County Assessor is prohibited by law.

KEY MAP

COUNTY OF RALEIGH

Office of Assessor

Beckley, W.Va.

SLAB FORK DISTRICT

District 9 MAP 9-A

Date,Aerial Photography:

Photo No:

Date, Map: FEB. 23, 1999

Scale: 1"=200'