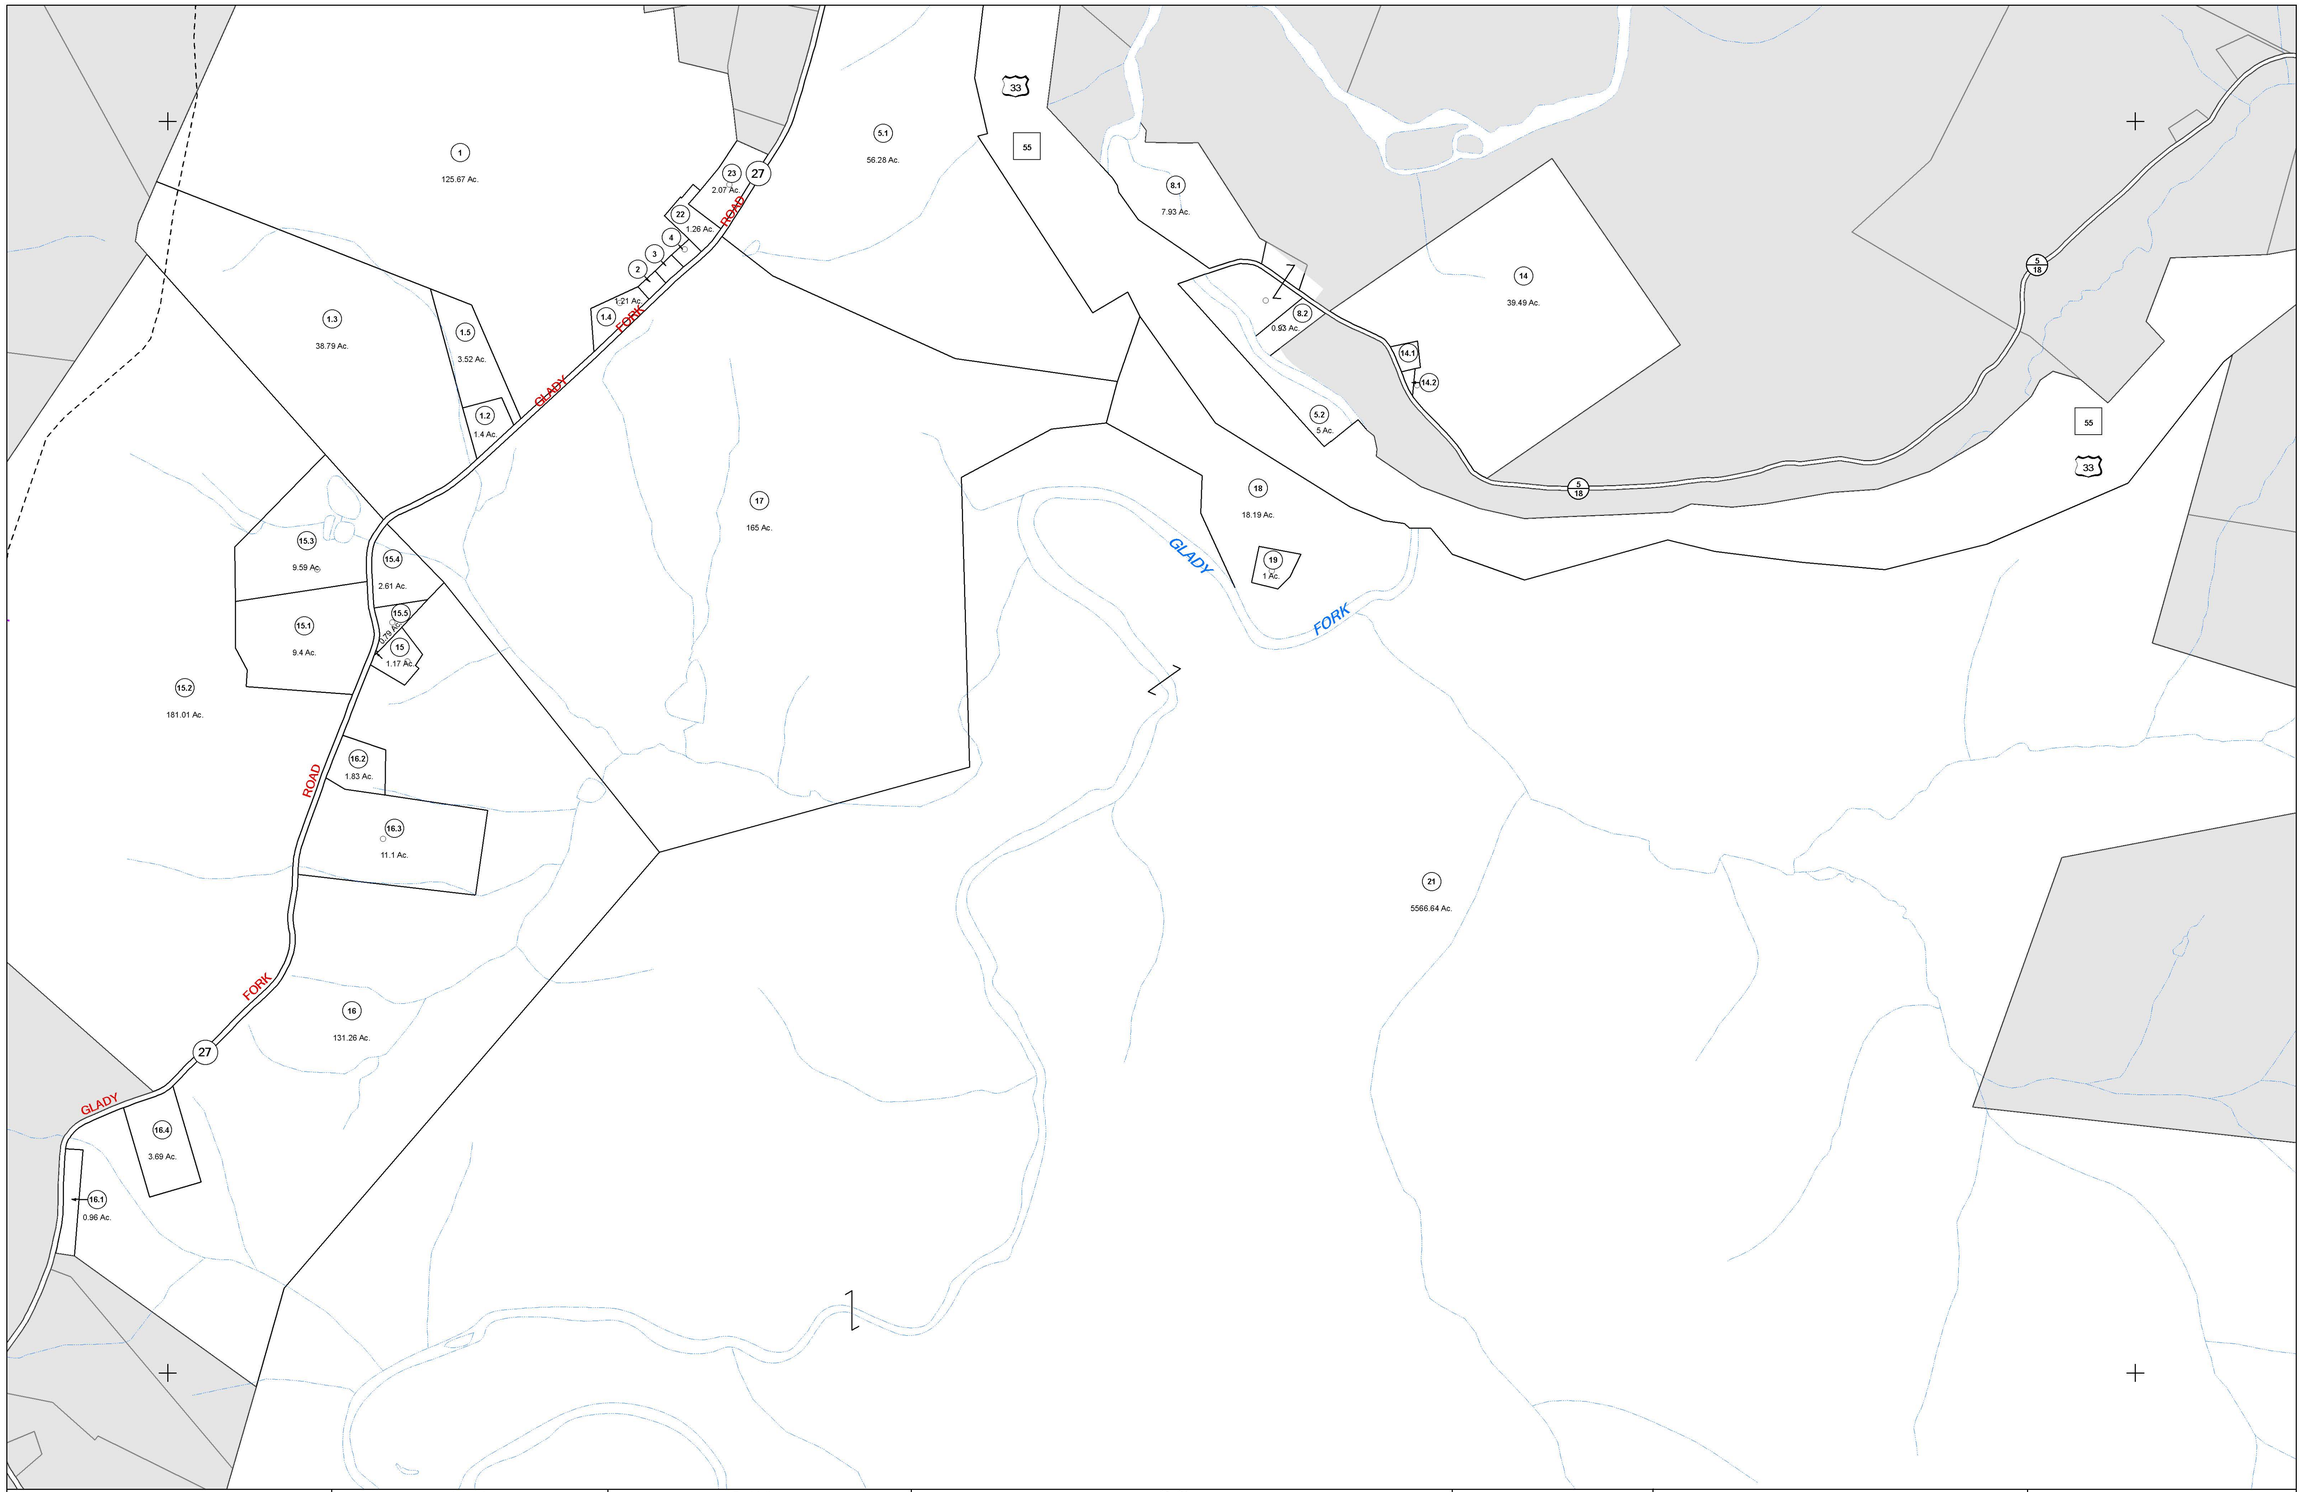

N

FOR TAX PURPOSES ONLY

LANDMARK geospatial

Legend

District Boundary
Previous Deed
Property
Road Easement
Railroad Right of Way
Road Right of Way
River

Deed lot Number (15)
Parcel or Index Number 9
UNKNOWN
Improvement
Cemetery
School
Church

Restriction

All tax maps created under the provisions of reappraisal legislation are the property of the Assessor of Randolph County, West Virginia and the reproduction, copying, modification, distribution or sale of such tax maps or any copies thereof without the written permission of the Randolph County Assessor is prohibited by law.

Revisions

1	6-30-1964	10	OGIS J.E.B. 5-1-1996	19		28	
2	D.F. 7-1-1983	11	SLS INC. J.W.M. 3-1997	20		29	
3	N.C.S. 7-1-1984	12	P.K.Y. 7-1-1999	21		30	
4	C.P. 7-1-1985	13	P.K.Y. 7-1-2001	22		31	
5	D.F. 7-1-1988	14	P.K.Y. 7-1-2003	23		32	
6	OGIS N.G.K. 3-7-1991	15	A.K.B. 7-1-2006	24		33	
7	OGIS T.L. 4-30-1992	16	A.L.I. 7-1-2010	25		34	
8	OGIS J.E.B. 3-15-1994	17	S.T.P. 7-1-2014	26		35	
9	OGIS J.E.B. 4-20-1999	18		27		36	

141 108	142	143
148 114	149	150
155 121	156	157

RANDOLPH COUNTY

Assessor's Office

Phyllis K. Yokum, Assessor

ELKINS, WV

DRY FORK

District 04 Map No. 149

Date of Publication: 1/28/2019

Scale: 1"=400'