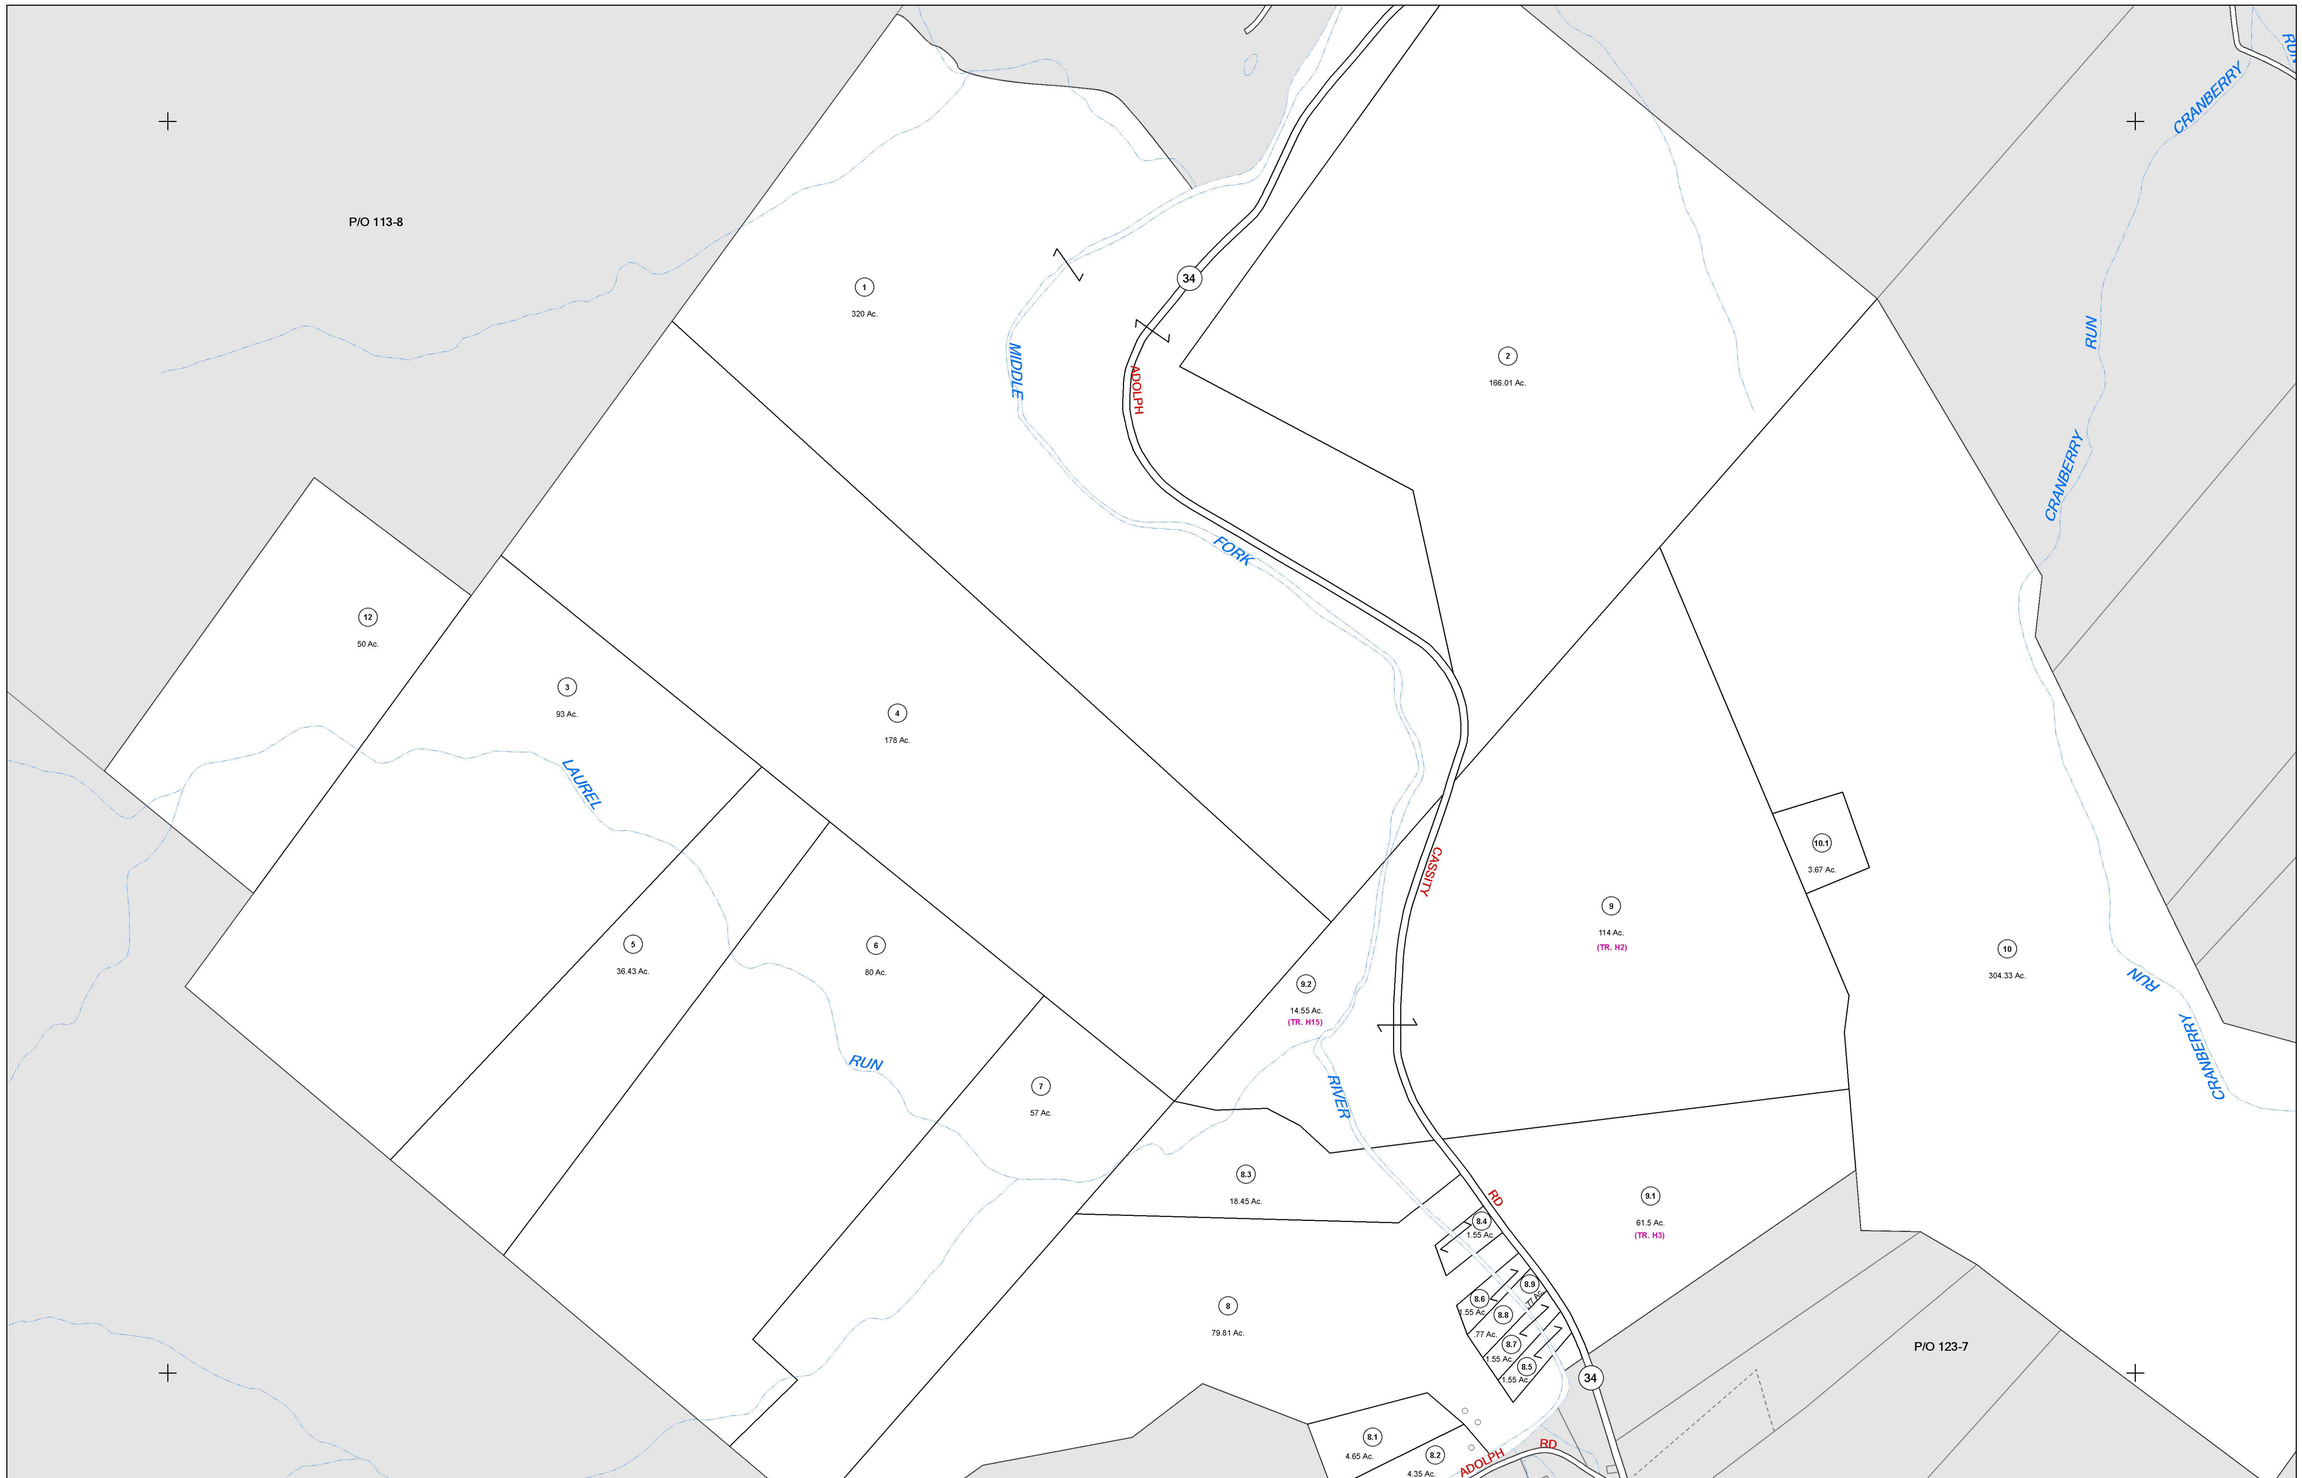

N

FOR TAX PURPOSES ONLY

LANDMARK geospatial

Legend

District Boundary
Previous Deed
Property
Road Easement
Railroad Right of Way
Road Right of Way
River

Deed lot Number (15)
Parcel or Index Number 9
UNKNOWN
Improvement
Cemetery
School
Church

Restriction

All tax maps created under the provisions of reappraisal legislation are the property of the Assessor of Randolph County, West Virginia and the reproduction, copying, modification, distribution or sale of such tax maps or any copies thereof without the written permission of the Randolph County Assessor is prohibited by law.

Revisions

1	6-30-1964	10	OGIS J.E.B. 4-26-1993	19		28	
2	D.F. 7-1980	11	OGIS J.E.B. 4-20-1995	20		29	
3	C.P. 7-1-1983	12	OGIS J.E.B. 5-1-1996	21		30	
4	T.R.L. 7-1984	13	SLS INC. J.W.M. 4-1997	22		31	
5	C.P. 7-1-1986	14	A.K.B. 7-1-2005	23		32	
6	N.C.S. 7-1-1987	15	A.K.B. 7-1-2006	24		33	
7	D.F. 7-1-1989	16	A.K.B. 7-1-2007	25		34	
8	OGIS 3-3-1991	17	A.K.B. 7-1-2009	26		35	
9	OGIS J.E.B. 4-15-1992	18		27		36	

112	113	114
117	118	119
122	123	124 101

OFFICE OF THE ASSESSOR · RANDOLPH COUNTY · WEST VIRGINIA

RANDOLPH COUNTY

Assessor's Office

Phyllis K. Yokum, Assessor

ELKINS, WV

MIDDLE FORK

District 11 Map No. 118

Date of Publication: 1/28/2019

Scale: 1"=400'