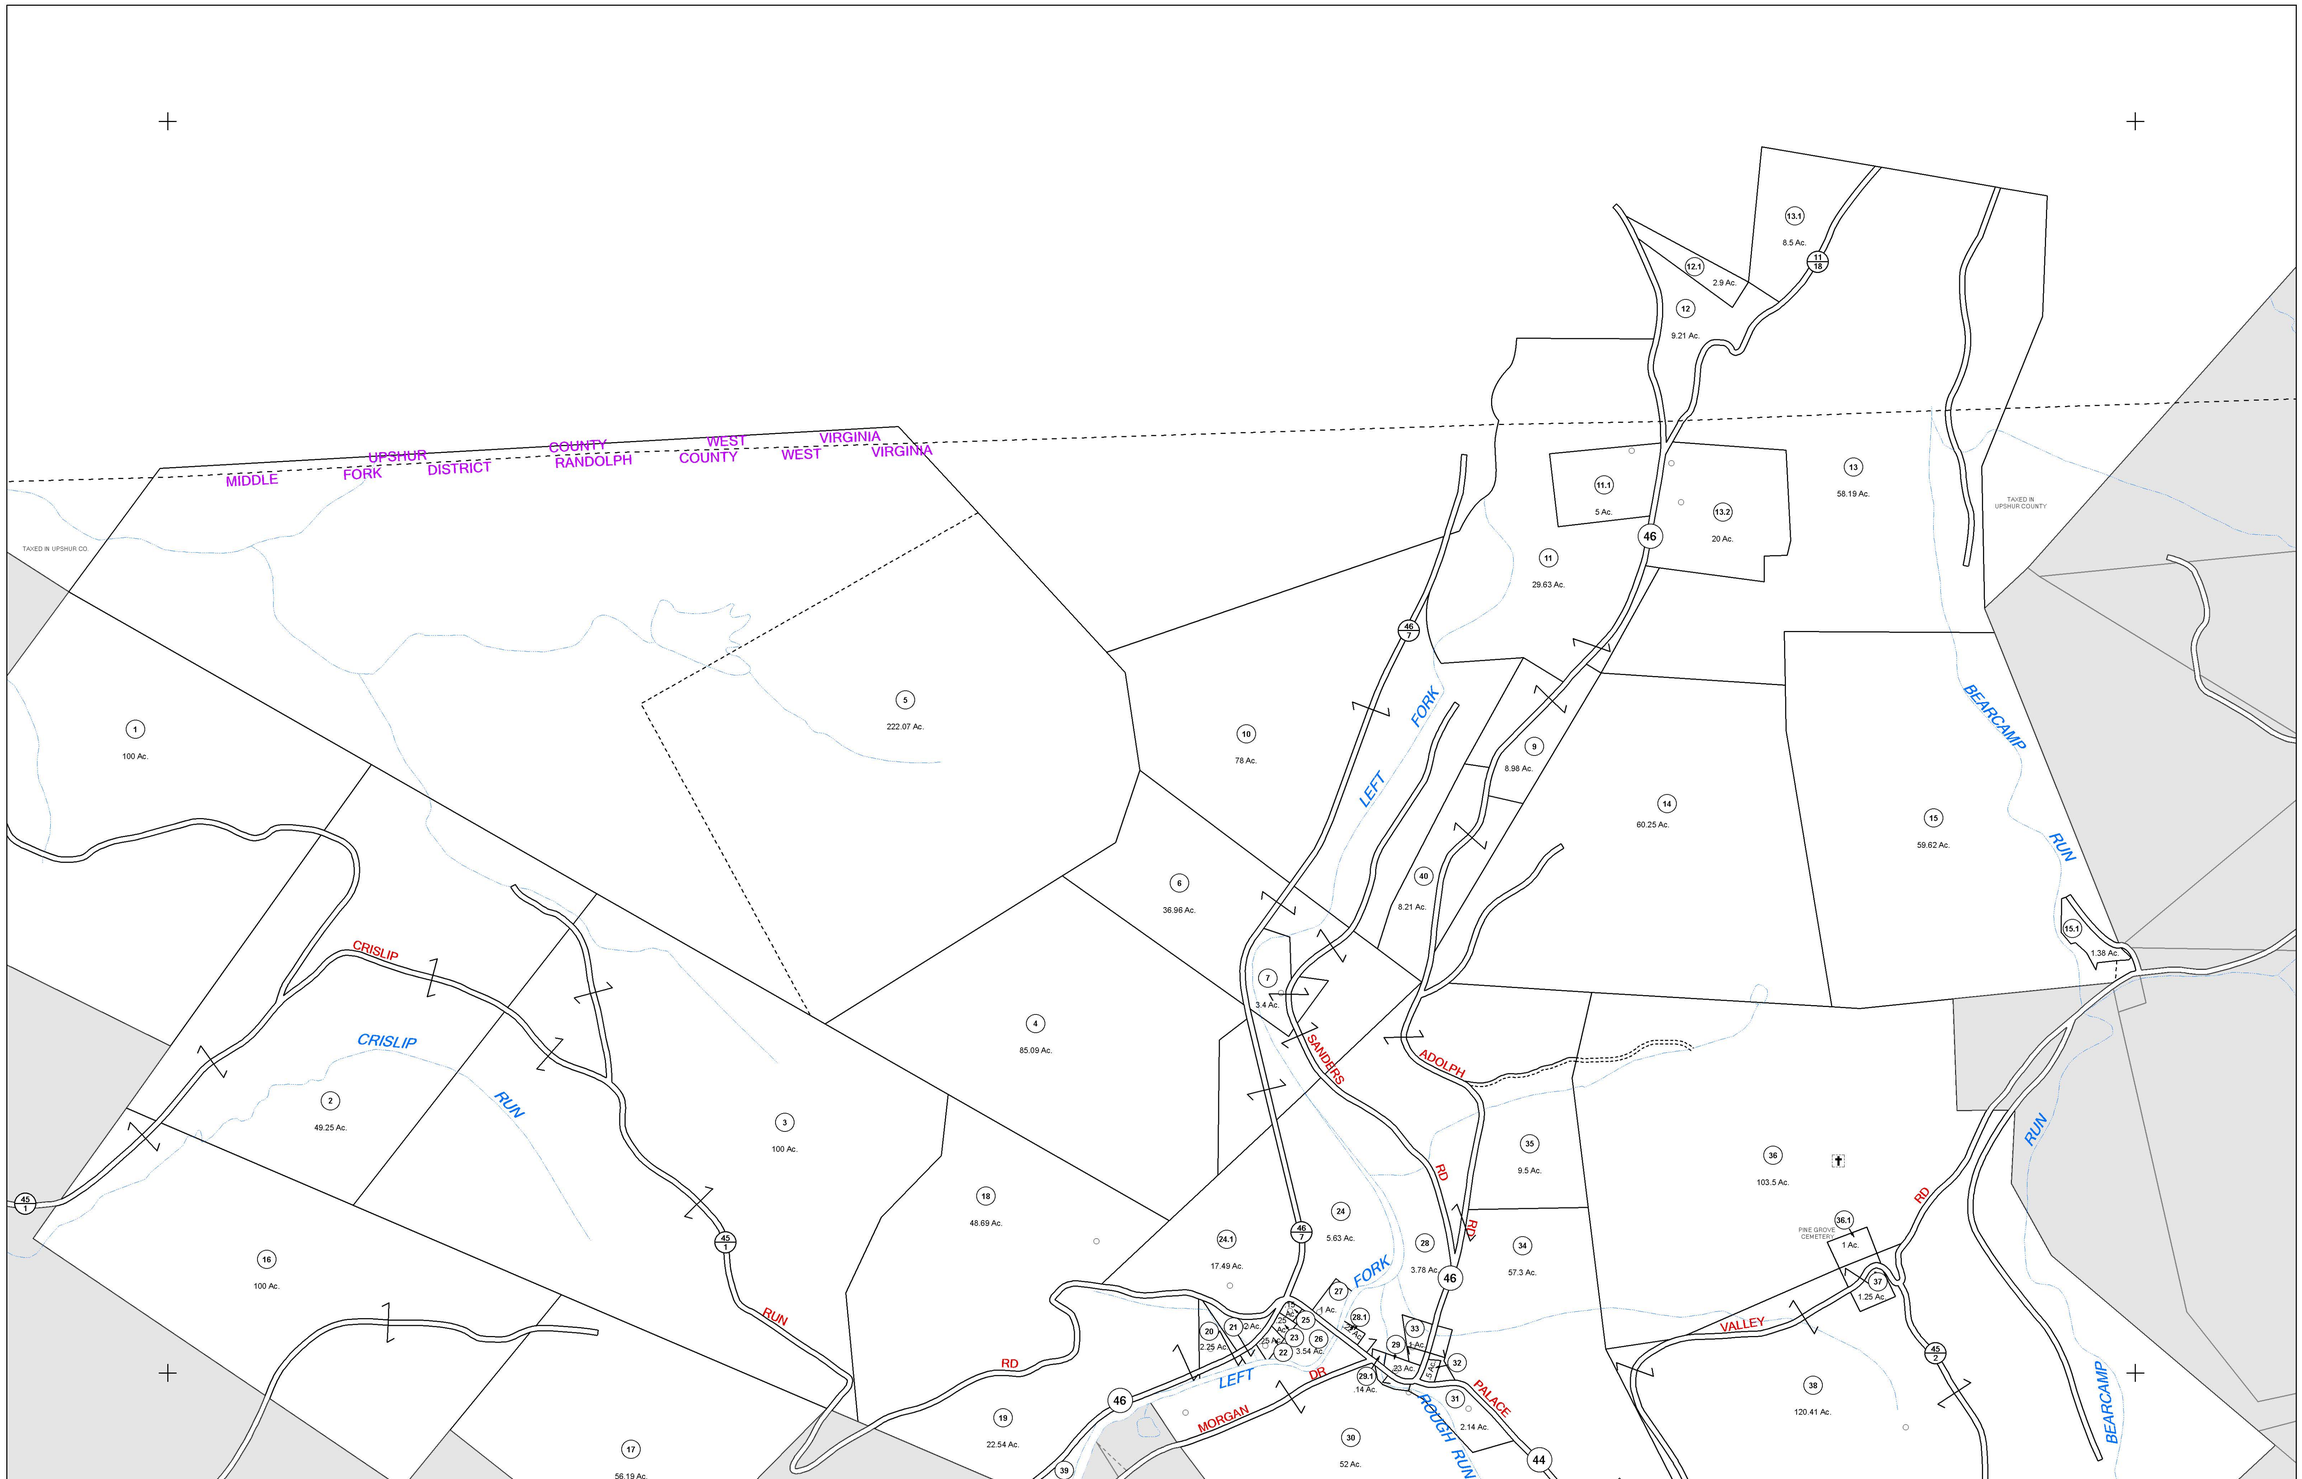

N

FOR TAX PURPOSES ONLY

LANDMARK geospatial

Legend

District Boundary		Deed lot Number	(15)
Previous Deed		Parcel or Index Number	9
Property		UNKNOWN	
Road Easement		Improvement	
Railroad Right of Way		Cemetery	
Road Right of Way		School	
River		Church	

Restriction

All tax maps created under the provisions of reappraisal legislation are the property of the Assessor of Randolph County, West Virginia and the reproduction copying, modification, distribution or sale of such tax maps or any copies thereof without the written permission of the Randolph County Assessor is prohibited by law.

Revisions

1	6-30-1964	10	OGIS J.E.B. 4-20-1995	19		28	
2	D.F. 7-1980	11	SLS INC. J.W.M. 4-1997	20		29	
3	T.R.L. 7-1984	12	P.K.Y. 7-1-1999	21		30	
4	D.F. 7-1-1985	13	P.K.Y. 7-1-2001	22		31	
5	C.P. 7-1-1986	14	S.T.P. 7-1-2012	23		32	
6	N.C.S. 7-1-1987	15		24		33	
7	D.F. 7-1-1989	16		25		34	
8	OGIS J.E.B. 4-15-1992	17		26		35	
9	OGIS J.E.B. 4-26-1993	18		27		36	

125	126	127
133	134	135

4

RANDOLPH COUNTY

Assessor's Office

Phyllis K. Yokum, Assessor

ELKINS, WV

MIDDLE FORK

District 11 Map No. 126

Date of Publication: 1/28/2019

Scale: 1"=400'