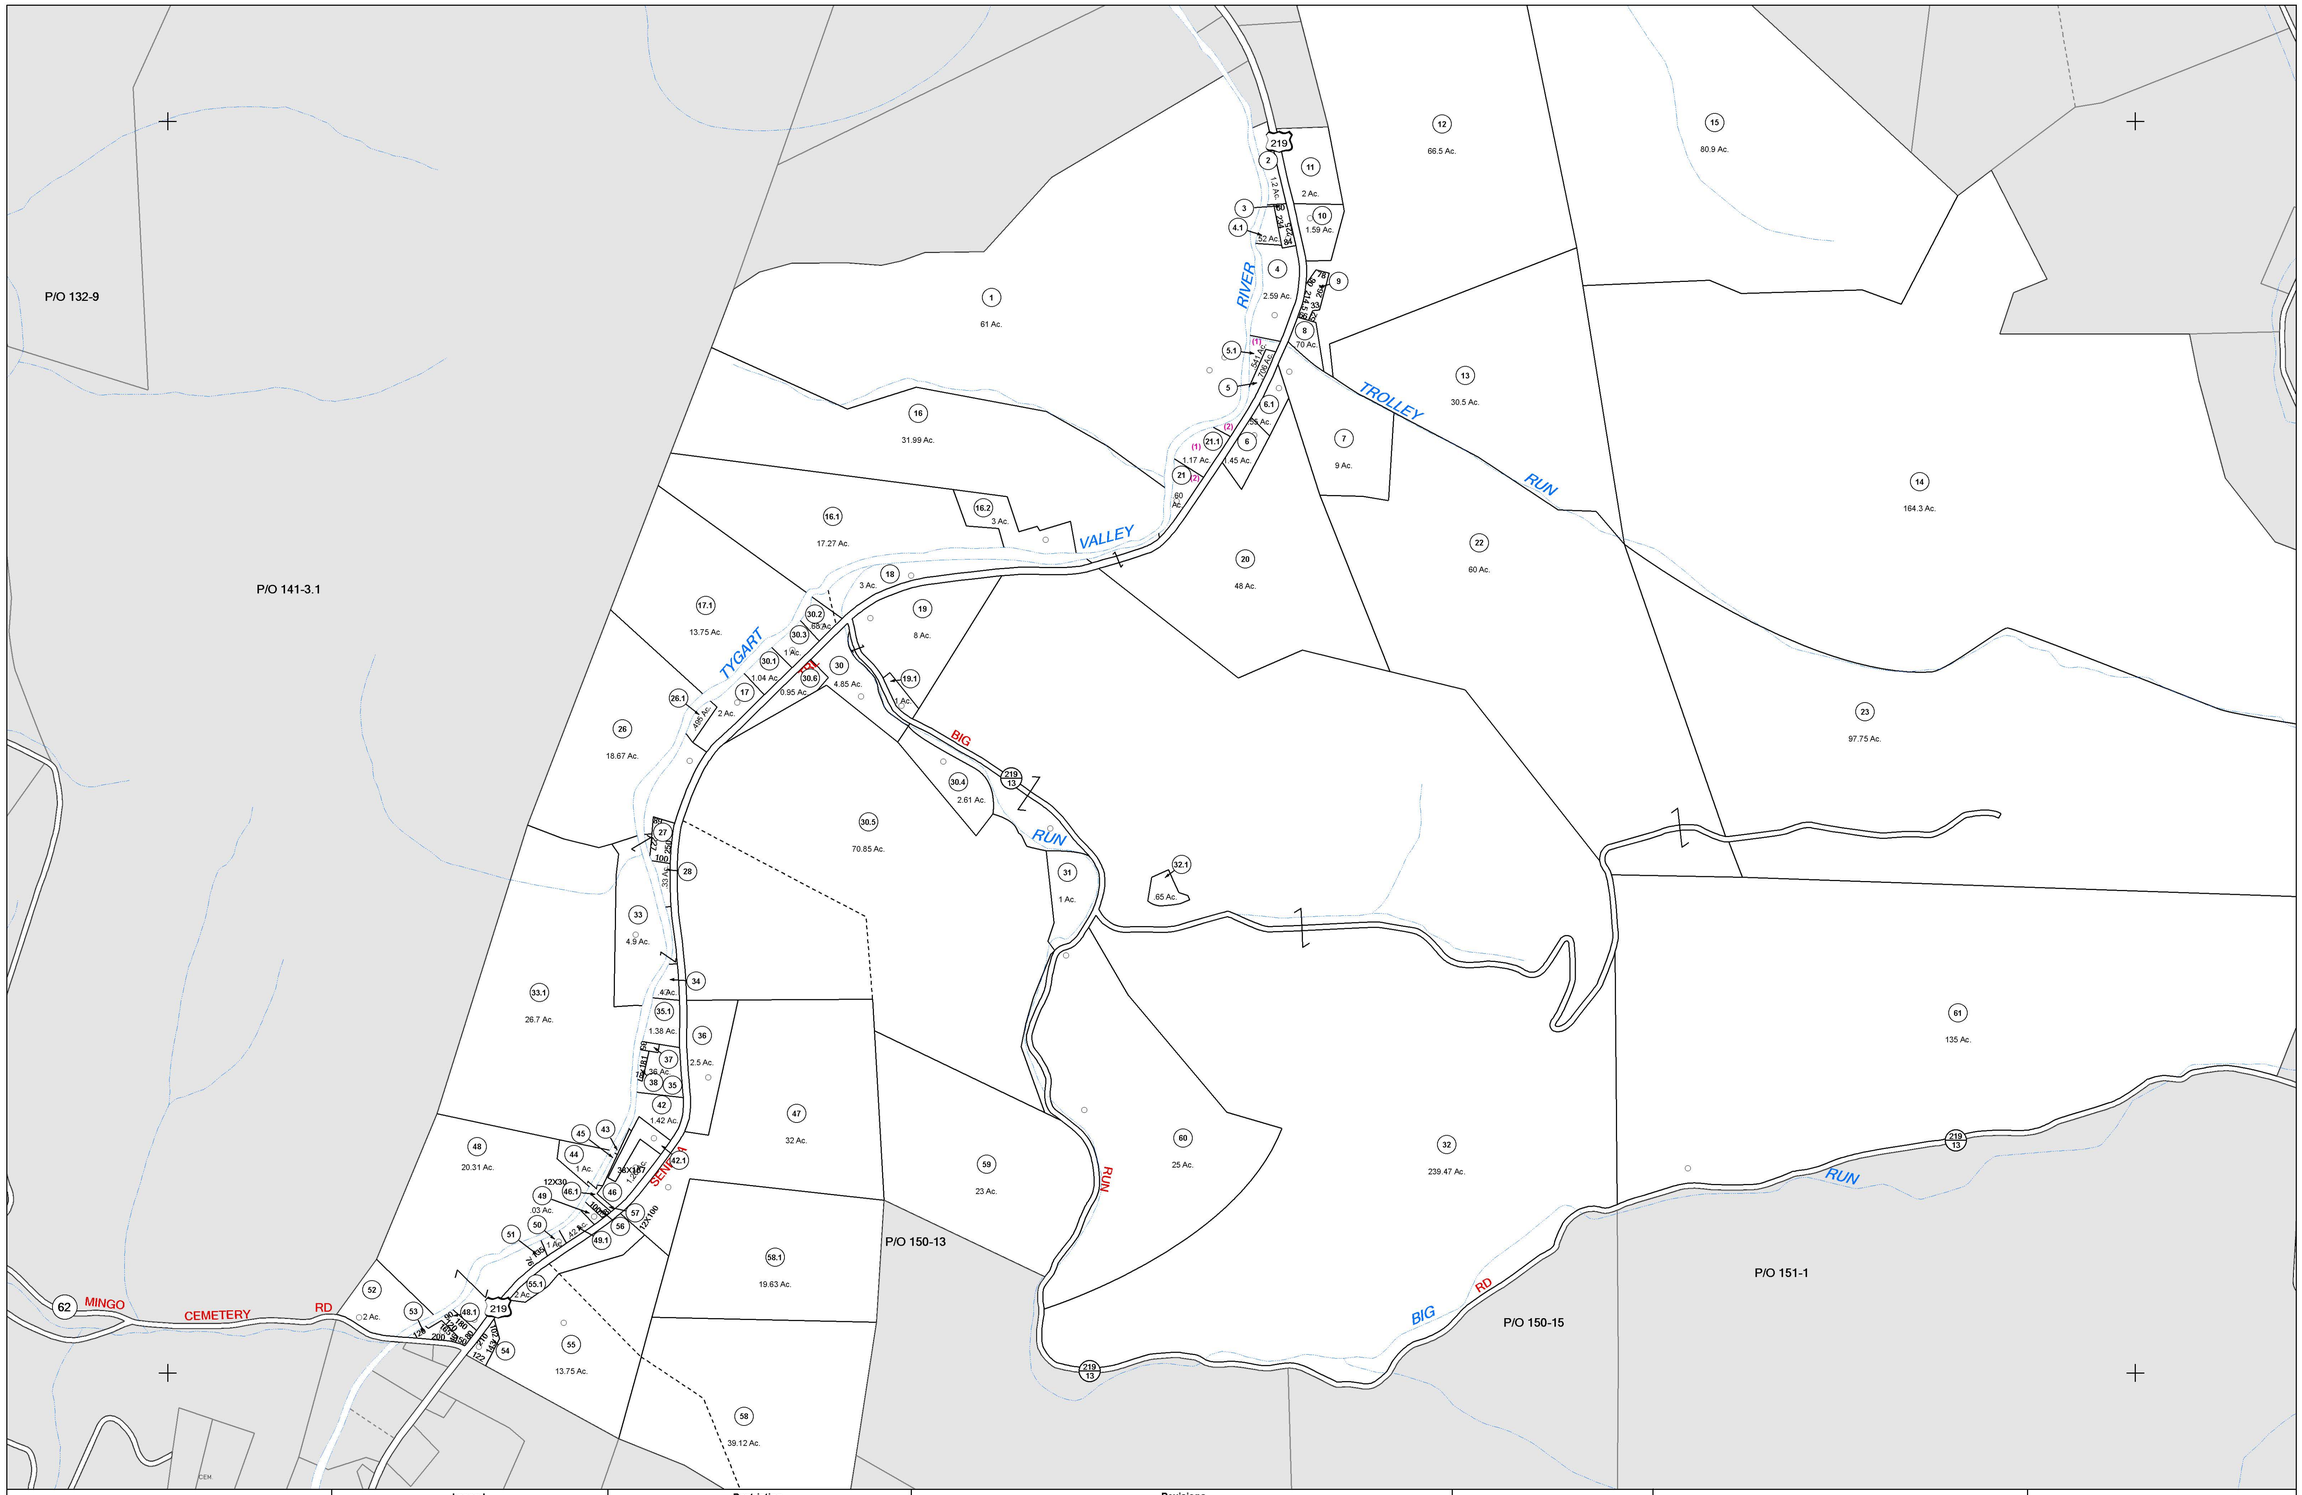

N

FOR TAX PURPOSES ONLY

LANDMARK geospatial

Legend

District Boundary
Previous Deed
Property
Road Easement
Railroad Right of Way
Road Right of Way
River

Deed lot Number (15)
Parcel or Index Number 9
UNKNOWN
Improvement
Cemetery
School
Church

Restriction

All tax maps created under the provisions of reappraisal legislation are the property of the Assessor of Randolph County, West Virginia and the reproduction, copying, modification, distribution or sale of such tax maps or any copies thereof without the written permission of the Randolph County Assessor is prohibited by law.

Revisions

1	6-30-1964	10	OGIS S.A.J. 5-2-1993	19	P.K.Y. 7-1-2002	28	S.T.P. 7-1-2016
2	D.F. 7-1980	11	OGIS R.R.O. 3-1994	20	P.K.Y. 7-1-2003	29	
3	R.L.B. 7-1-1984	12	OGIS J.E.B. 4-20-1995	21	P.K.Y. 7-1-2004	30	
4	T.R.L. 7-1986	13	OGIS J.E.B. 5-1-1996	22	A.K.B. 7-1-2005	31	
5	D.F. 7-1-1987	14	SLS INC. J.W.M. 4-1997	23	A.K.B. 7-1-2007	32	
6	N.C.S. 7-1-1988	15	P.K.Y. 7-1-1998	24	A.K.B. 7-1-2009	33	
7	R.E.B. 7-1-1989	16	P.K.Y. 7-1-1999	25	A.S.T. 7-1-2011	34	
8	OGIS D.S.H. 2-24-1992	17	P.K.Y. 7-1-2000	26	S.T.P. 7-1-2014	35	
9	OGIS J.E.B. 4-15-1992	18	P.K.Y. 7-1-2001	27	S.T.P. 7-1-2015	36	

132	133	134
141	142	143
149	150	151

OFFICE OF THE ASSESSOR · RANDOLPH COUNTY · WEST VIRGINIA

RANDOLPH COUNTY

Assessor's Office

Phyllis K. Yokum, Assessor

ELKINS, WV

MINGO

District 13 Map No. 142

Date of Publication: 1/28/2019

Scale: 1"=400'