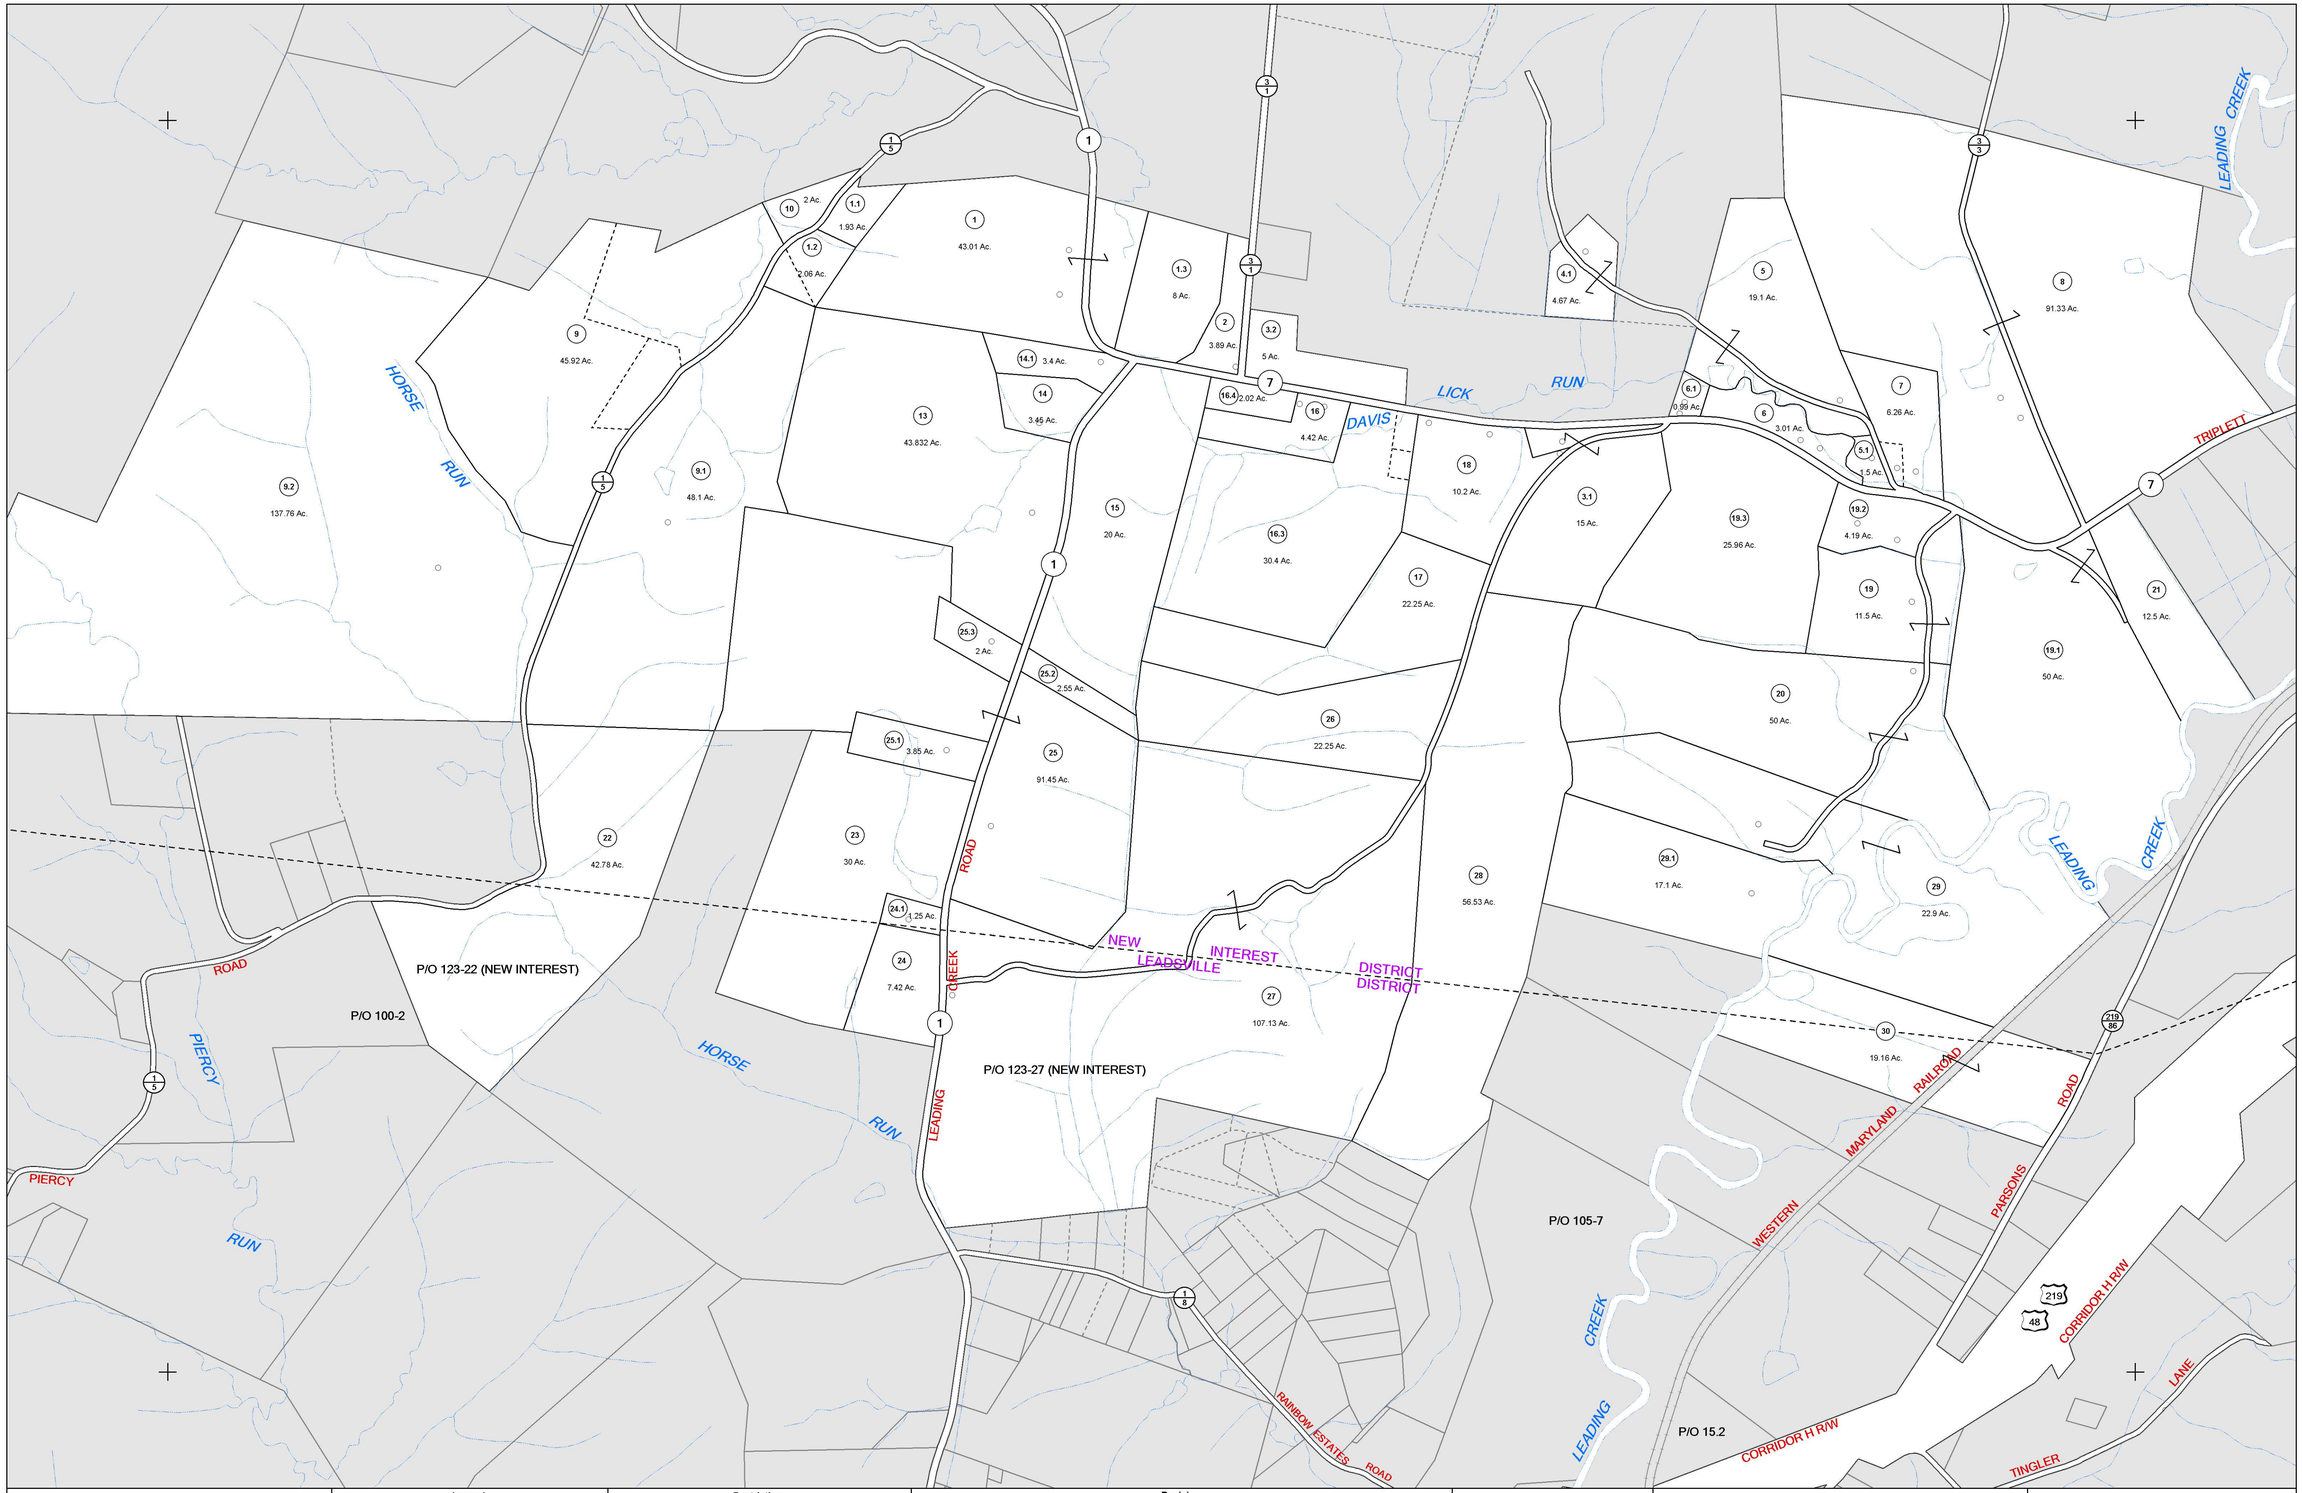

N

FOR TAX PURPOSES ONLY

LANDMARK geospatial

Legend

District Boundary	Deed lot Number (15)
Previous Deed	Parcel or Index Number 9
Property	UNKNOWN
Road Easement	Improvement
Railroad Right of Way	Cemetery
Road Right of Way	School
River	Church

Restriction

All tax maps created under the provisions of reappraisal legislation are the property of the Assessor of Randolph County, West Virginia and the reproduction, copying, modification, distribution or sale of such tax maps or any copies thereof without the written permission of the Randolph County Assessor is prohibited by law.

Revisions

1	6-30-1964	10	OGIS T.R.L. 5-6-1993	19		28	
2	D.F. 11-26-1980	11	OGIS J.E.B. 4-20-1995	20		29	
3	D.F. 7-1-1983	12	SLS INC. J.W.M. 4-1997	21		30	
4	L.E.S. 7-1-1983	13	SLS INC. D.S.W. 4-23-1998	22		31	
5	T.R.L. 7-1985	14	P.K.Y. 7-1-2003	23		32	
6	D.F. 7-1-1987	15	A.K.B. 7-1-2005	24		33	
7	R.E.B. 7-1-1989	16	A.K.B. 7-1-2007	25		34	
8	OGIS S.A.J. 2-27-199	17	A.K.B. 7-1-2009	26		35	
9	OGIS T.L. 4-30-1992	18		27		36	

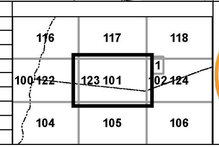

RANDOLPH COUNTY

Assessor's Office

Phyllis K. Yokum, Assessor

ELKINS, WV

NEW INTEREST

District 15 Map No. 123

Date of Publication: 1/28/2019

Scale: 1"=400'