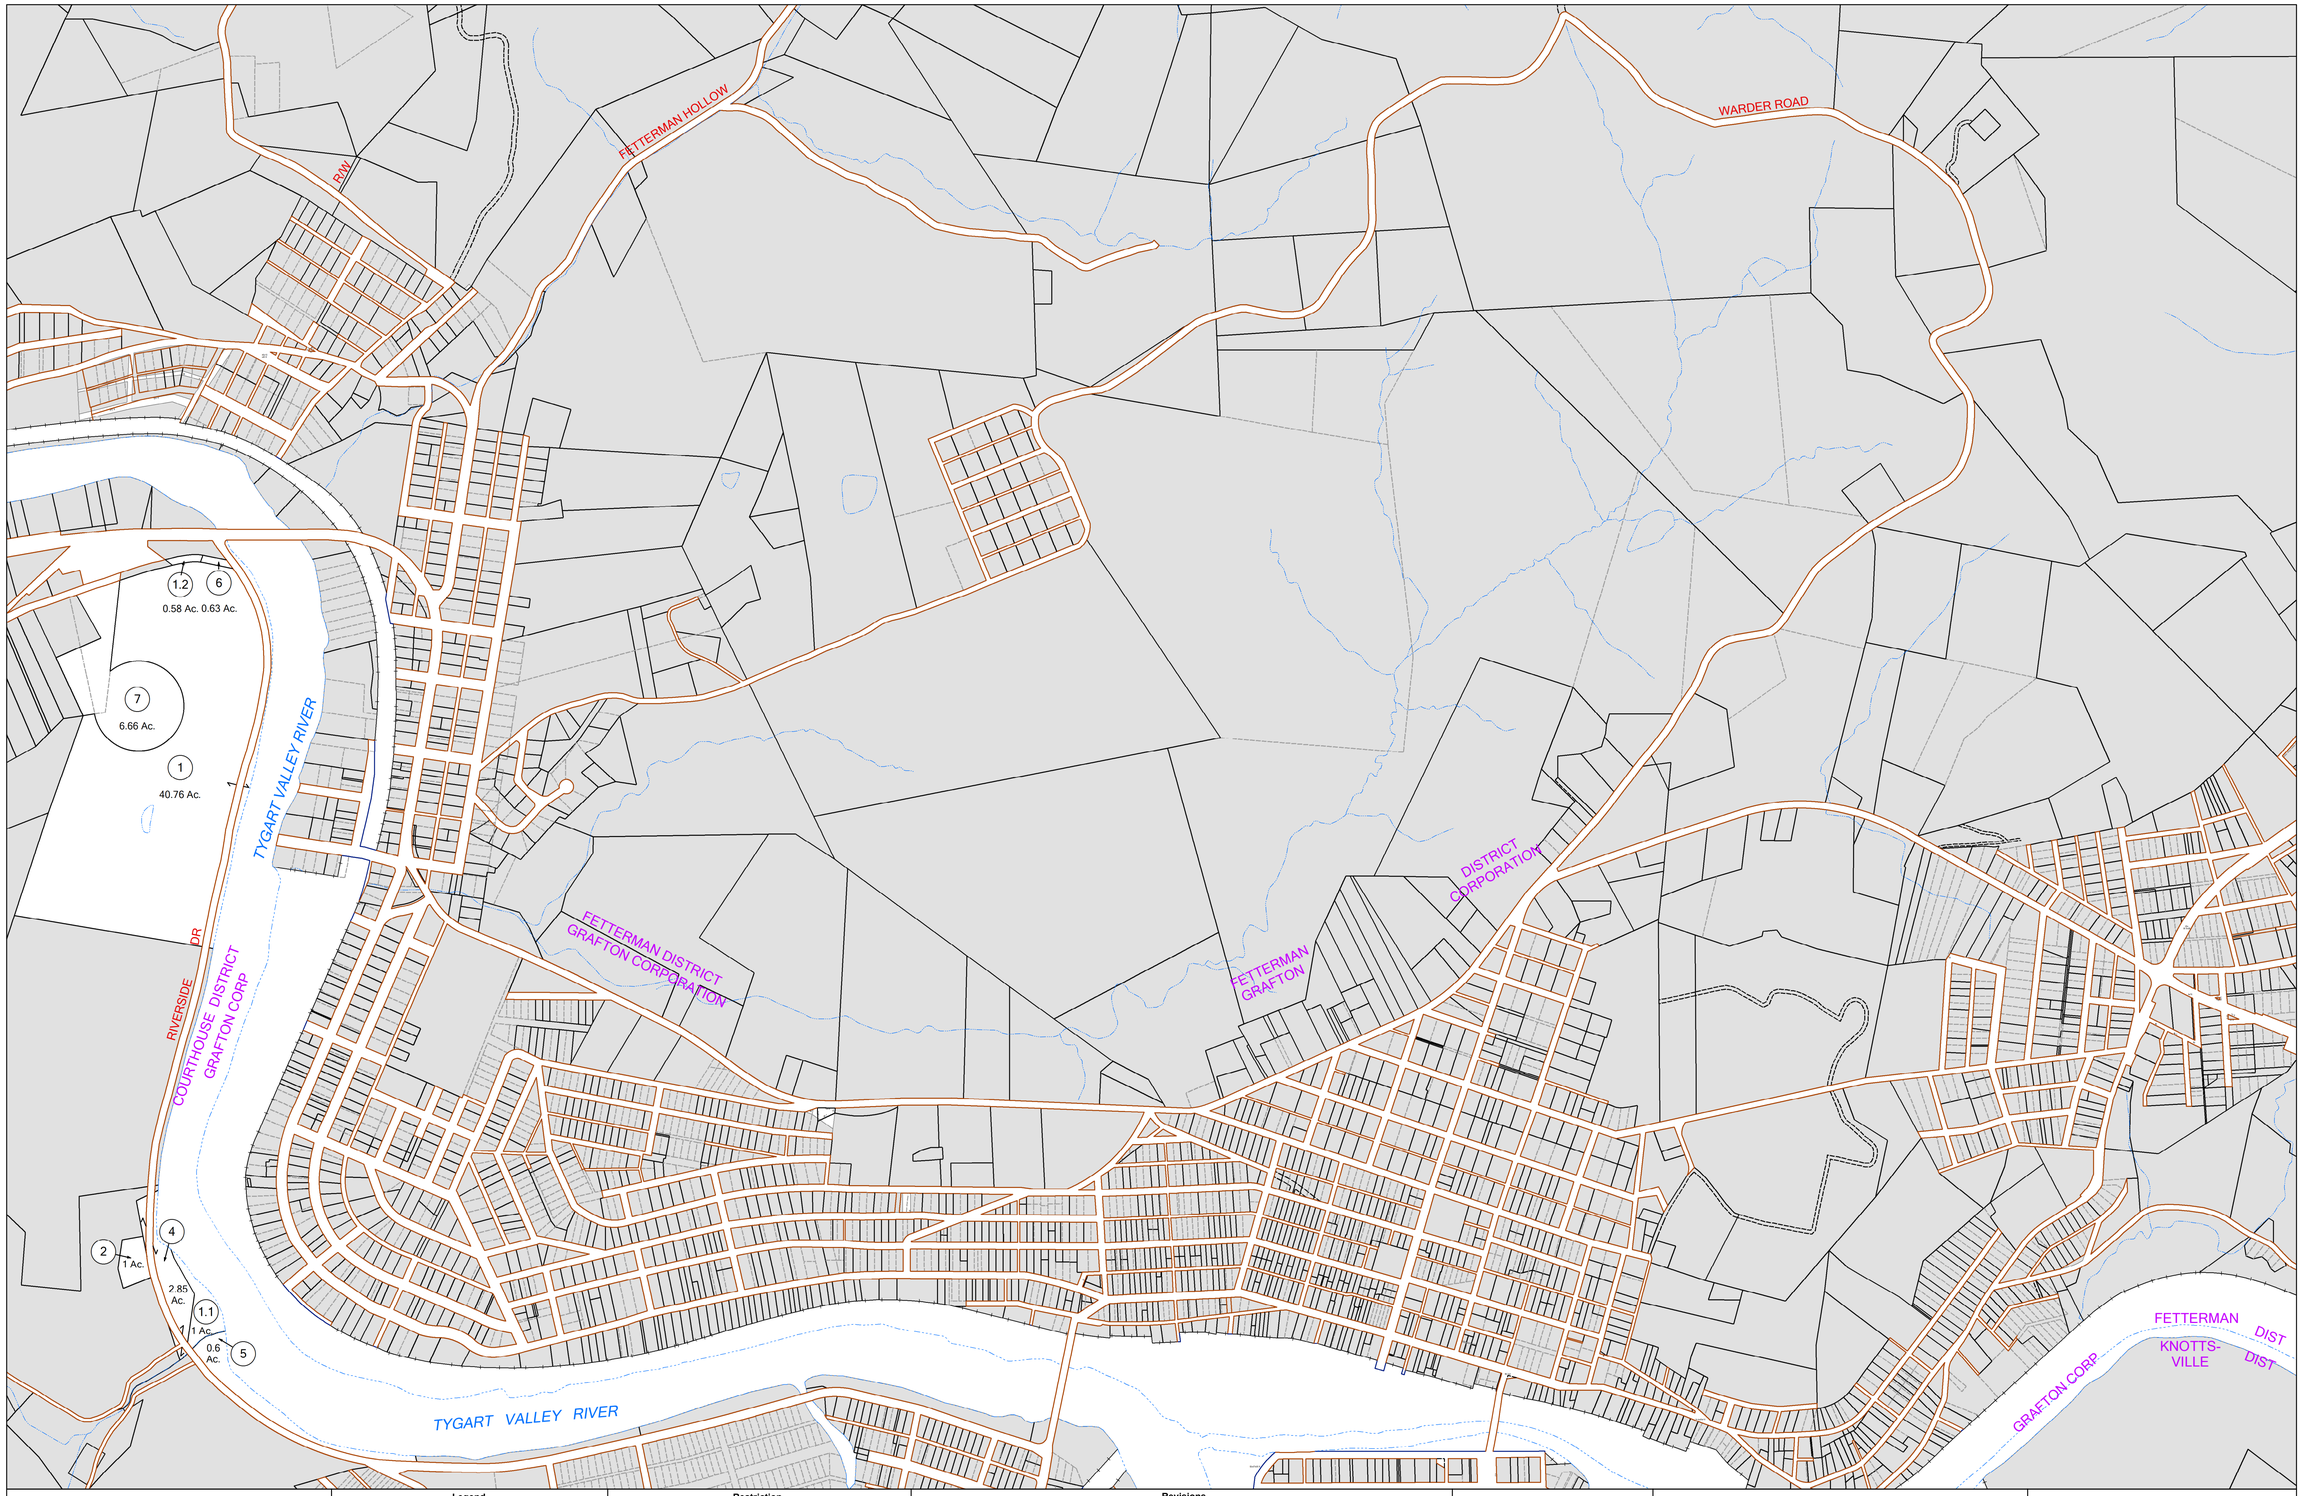

N

FOR TAX PURPOSES ONLY

Legend

District Boundary	Deed lot Number	(15)	
Previous Deed	Parcel or Index Number	9	
Property	Unknown		
Road Easement	Improvement		
Railroad Right of Way	Cemetery		
Road Right of Way	Church		
River	Educational		

Restriction

REPRODUCTION OF TAX MAPS PROHIBITED
- It is unlawful to copy, photocopy, scan, photograph, or otherwise reproduce this tax map. Pursuant to the provisions of W.Va. CSR § 189-5-5 (2013) no person may reproduce, copy, distribute or sell copies of tax maps prepared by the counties without having first obtained the written permission of the Taylor County Assessor. In addition to other penalties and civil remedies, any person who, without the written permission of the Taylor County Assessor, reproduces, copies, distributes, or sells or who allows the reproduction, copying, distribution or sale of tax maps prepared by the Taylor County Assessor, shall be refused permission by the Taylor County Assessor or Assessor's agent to purchase tax maps in the future.

Revisions

1	Revised 12/30/2016	10	19	28	
2	Revised 01/23/2019	11	20	29	
3		12	21	30	
4		13	22	31	
5		14	23	32	
6		15	24	33	
7		16	25	34	
8		17	26	35	
9		18	27	36	

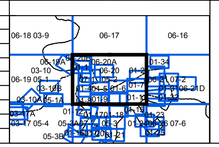

Taylor County

Assessor's Office

Christa Kinsey, Assessor

Grafton, WV

COURT HOUSE

District: 05 Map No: 2

Date of Publication: 1/23/2019

Scale: 1" = 200'