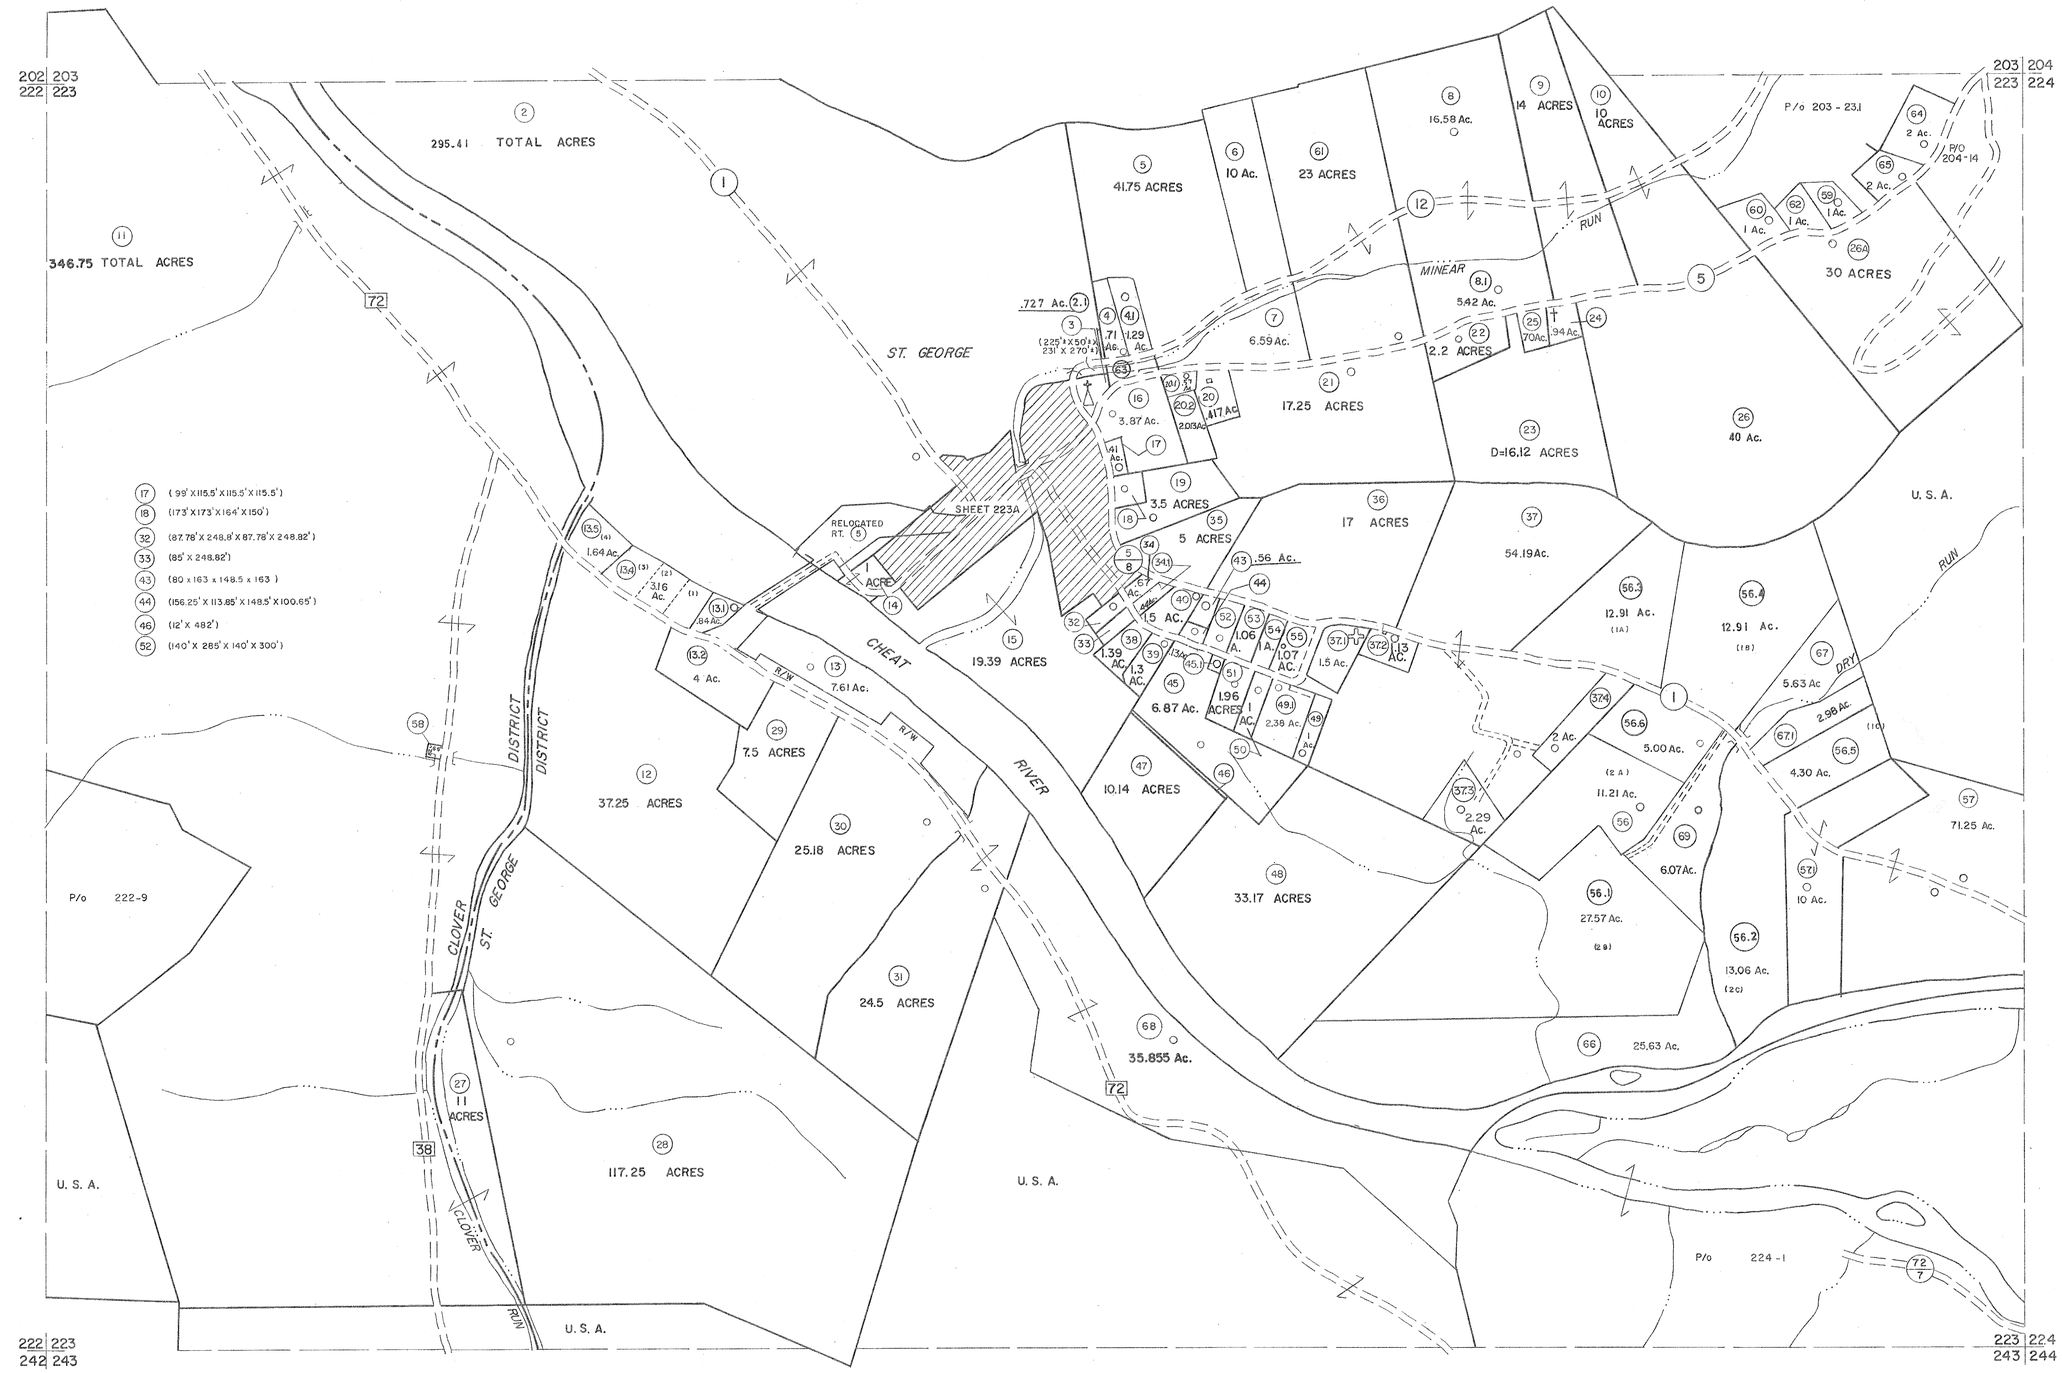

For Tax Purposes Only

Prepared by
MICHAEL BAKER, JR., INC.
Consulting Engineers
Rochester, Pennsylvania

Legend

Property line		Original lot line	
Edge of pavement or roadway		Deed lot number	(15)
Corporation line		Parcel or index number	(99)
District line		Improvement	o
County line		Railroad	

Revisions

1	11-20-78	DG.	9	OGIS	1/25/93	DSH	17	ESI	1/31/01	REK
2	July, 1989	TJL	10	OGIS	12/11/93	SAJ	18	ESI	2/7/02	REK
3	7-12-84	L.E.S.	11	OGIS	2-95	HD	19	ESI	2/20/03	REK
4	Revised 10-7-85	TJL	12	O.G.I.S	4-1-96	J.E.B	20	H&S	2/22/04	
5	REV. TO 7-1-86	NCS	13	SLS INC. - DDC 5/97			21	3/28/06		S&H
6	REV. TO 3-1-89	R.E.B.	14	SLS INC.	2/23/98	JWM	22	6-22-08		H&S
7	OGIS 12/31/90	DSH	15	SLS INC.	1/27/99	DSW	23	6-21-09		H&S
8	OGIS 3-19-92	TL	16	SLS INC.	3/1/00	JWM	24	5-8-10		H&S

6/23/11 S&H
5-4-13 H&S

KEY MAP
5/26/15 S&H
7-19-17 SLS

203
222 223 224
243

TUCKER COUNTY

STATE OF WEST VIRGINIA
Office of Assessor

DISTRICT CLOVER
ST. GEORGE

SHEET NO: 223

Date, Aerial Photography: November, 1961 Date, Map: Dec., 1962
Photo No: Scale: 1" = 400'