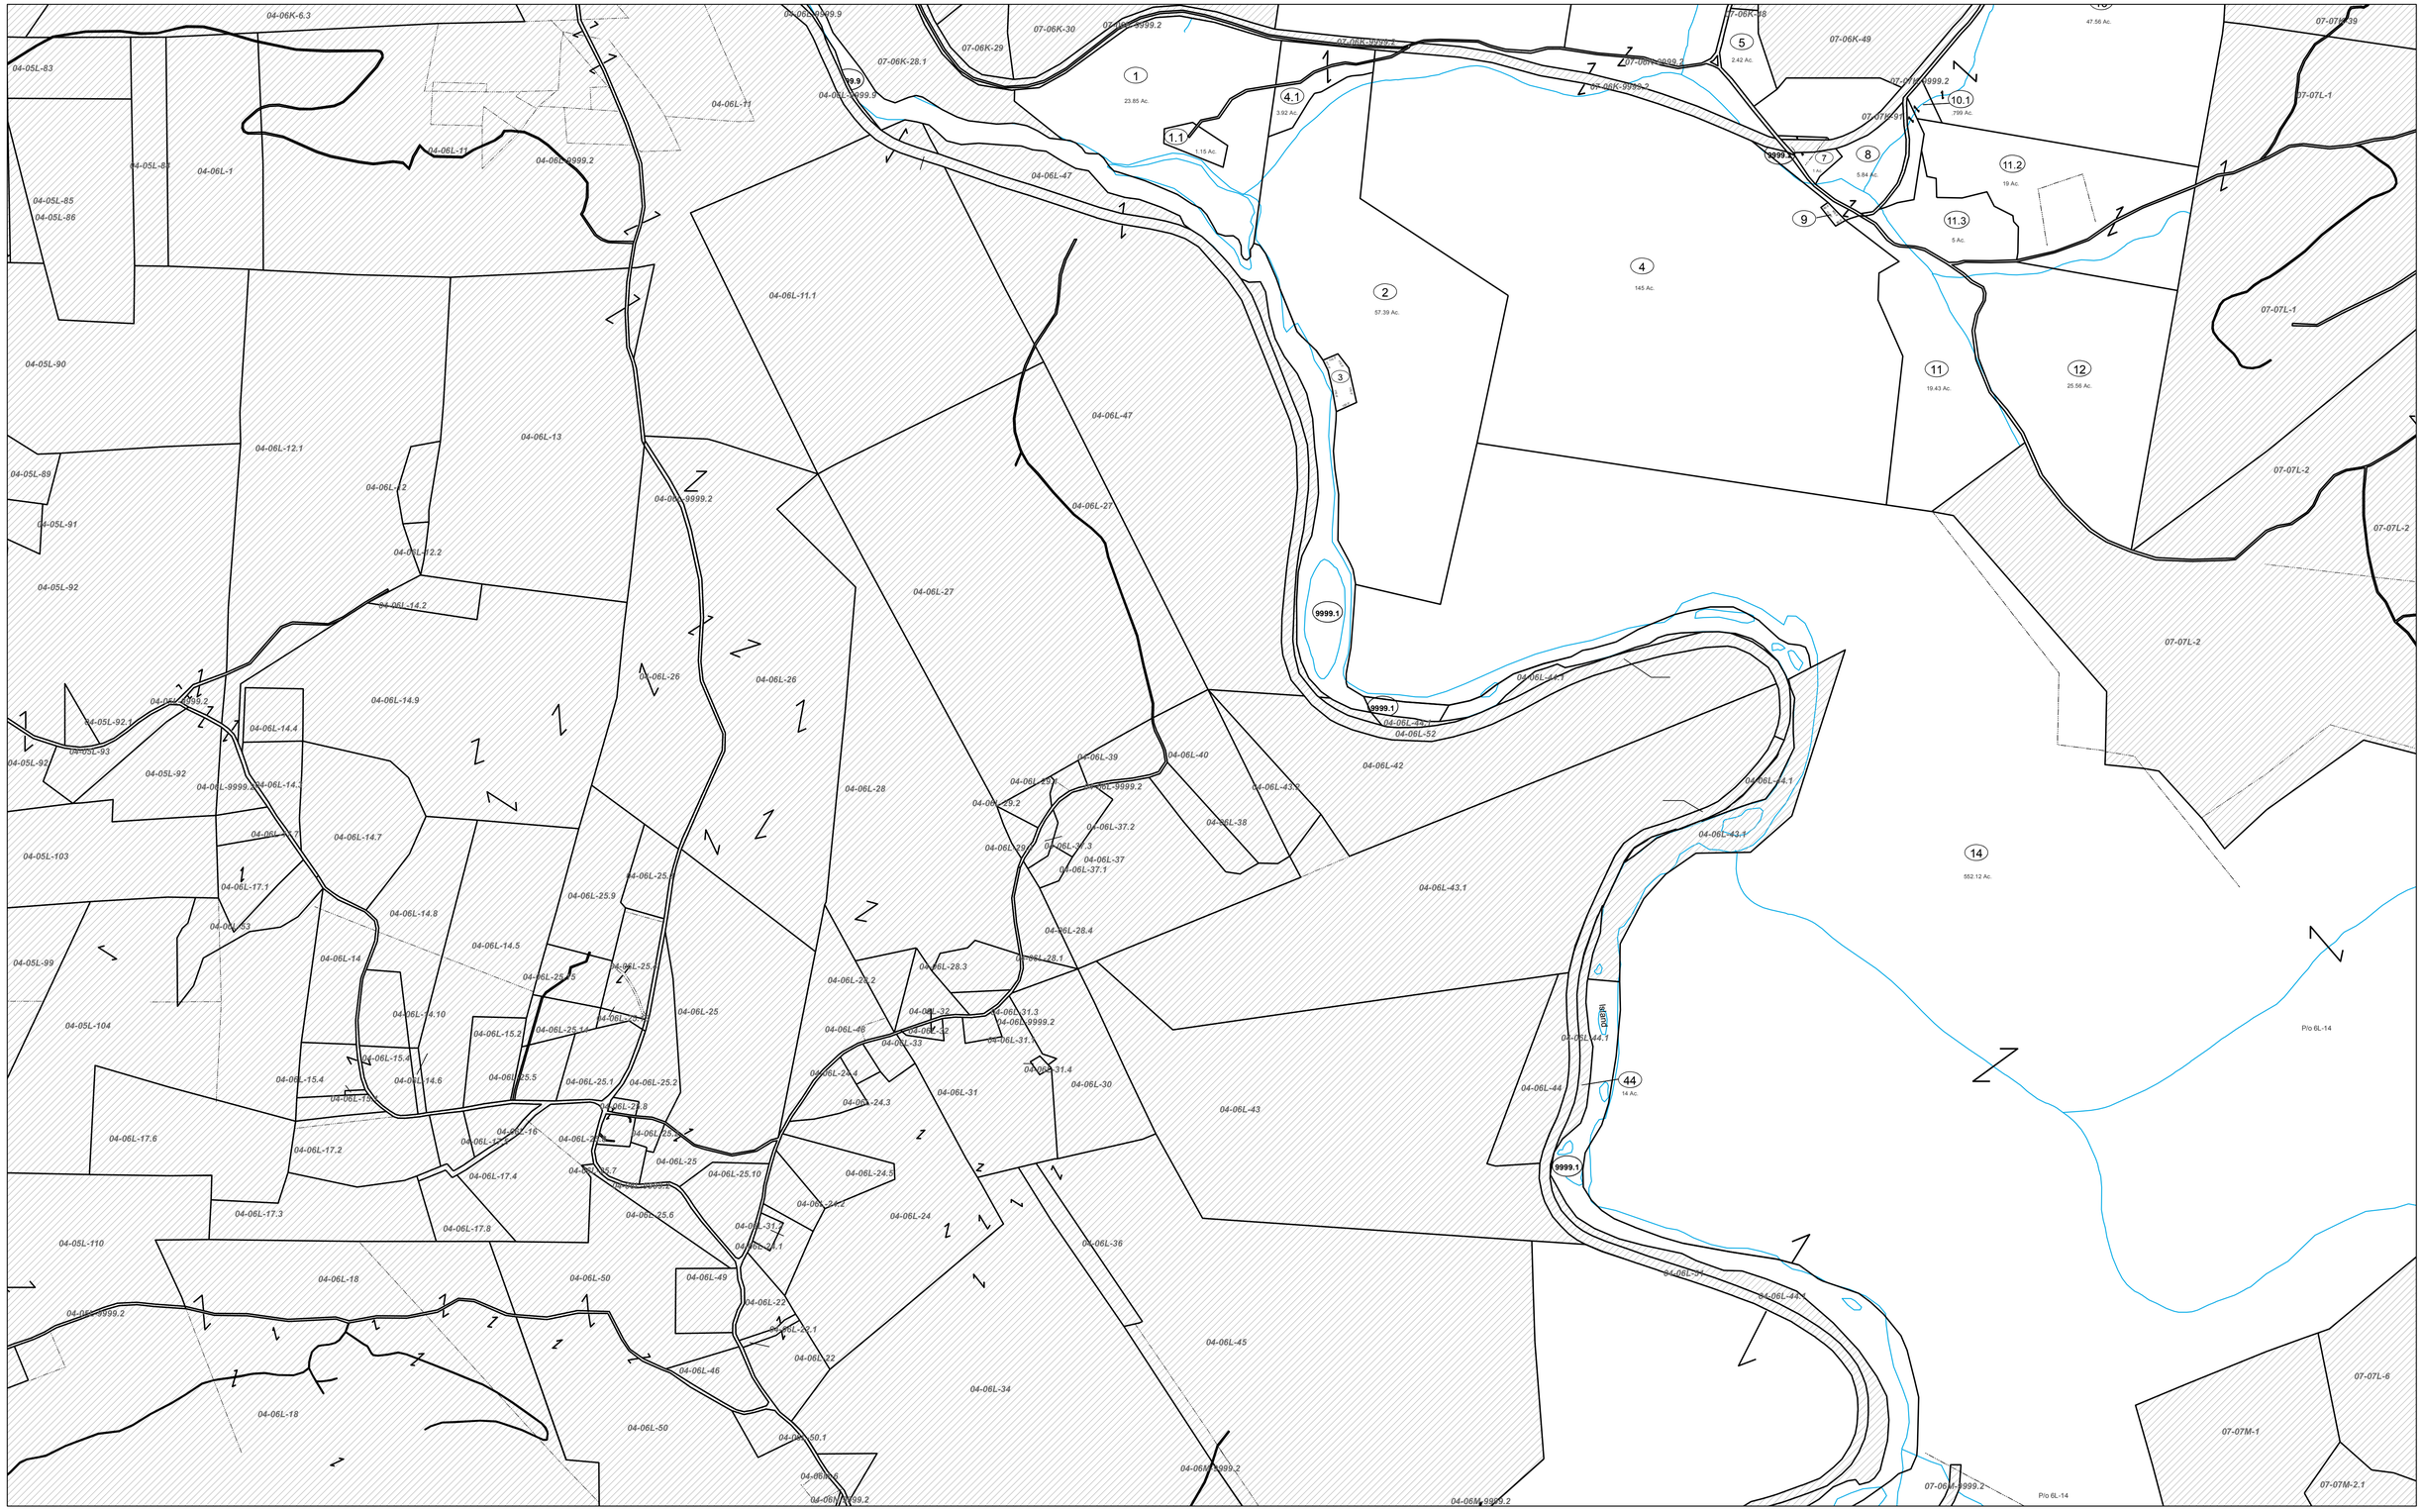

THIS DOCUMENT IS A TAX MAP: It is compiled for the purpose of taxation from available record evidence and has not been field verified. It is not a valid survey plat. The existence of data on this map does not imply any "official" status to such data. The Upshur County Assessor's Office assumes no liability that might result from the inappropriate use of this document.

RESTRICTIONS: All tax maps created under the provisions of the reappraisal legislation are the property Assessor of Upshur County, West Virginia and the reproduction, copying, modification, distribution, or sale of any copies thereof without the written permission of the Upshurl County Assessor is prohibited by law.

Upshur County Assessor's Office

Dustin Zickefoose-Assessor

Junior Mcgee-Mapper

Revised 10/26/2018			
Revised 1/30/2019			

STATE OF WEST VIRGINIA
COUNTY OF UPSHUR
Office of Assessor

Legend

Property Line		Lot Line	
Corporation Line		Lot Number	(15)
		Parcel Number	99
County Line		Water	
		Railroad	

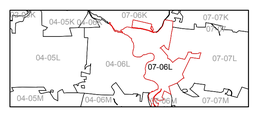

N

WASHINGTON DISTRICT
Map: 06L
Date, Map: 1/30/2019
Scale: **1 " = 400 '**