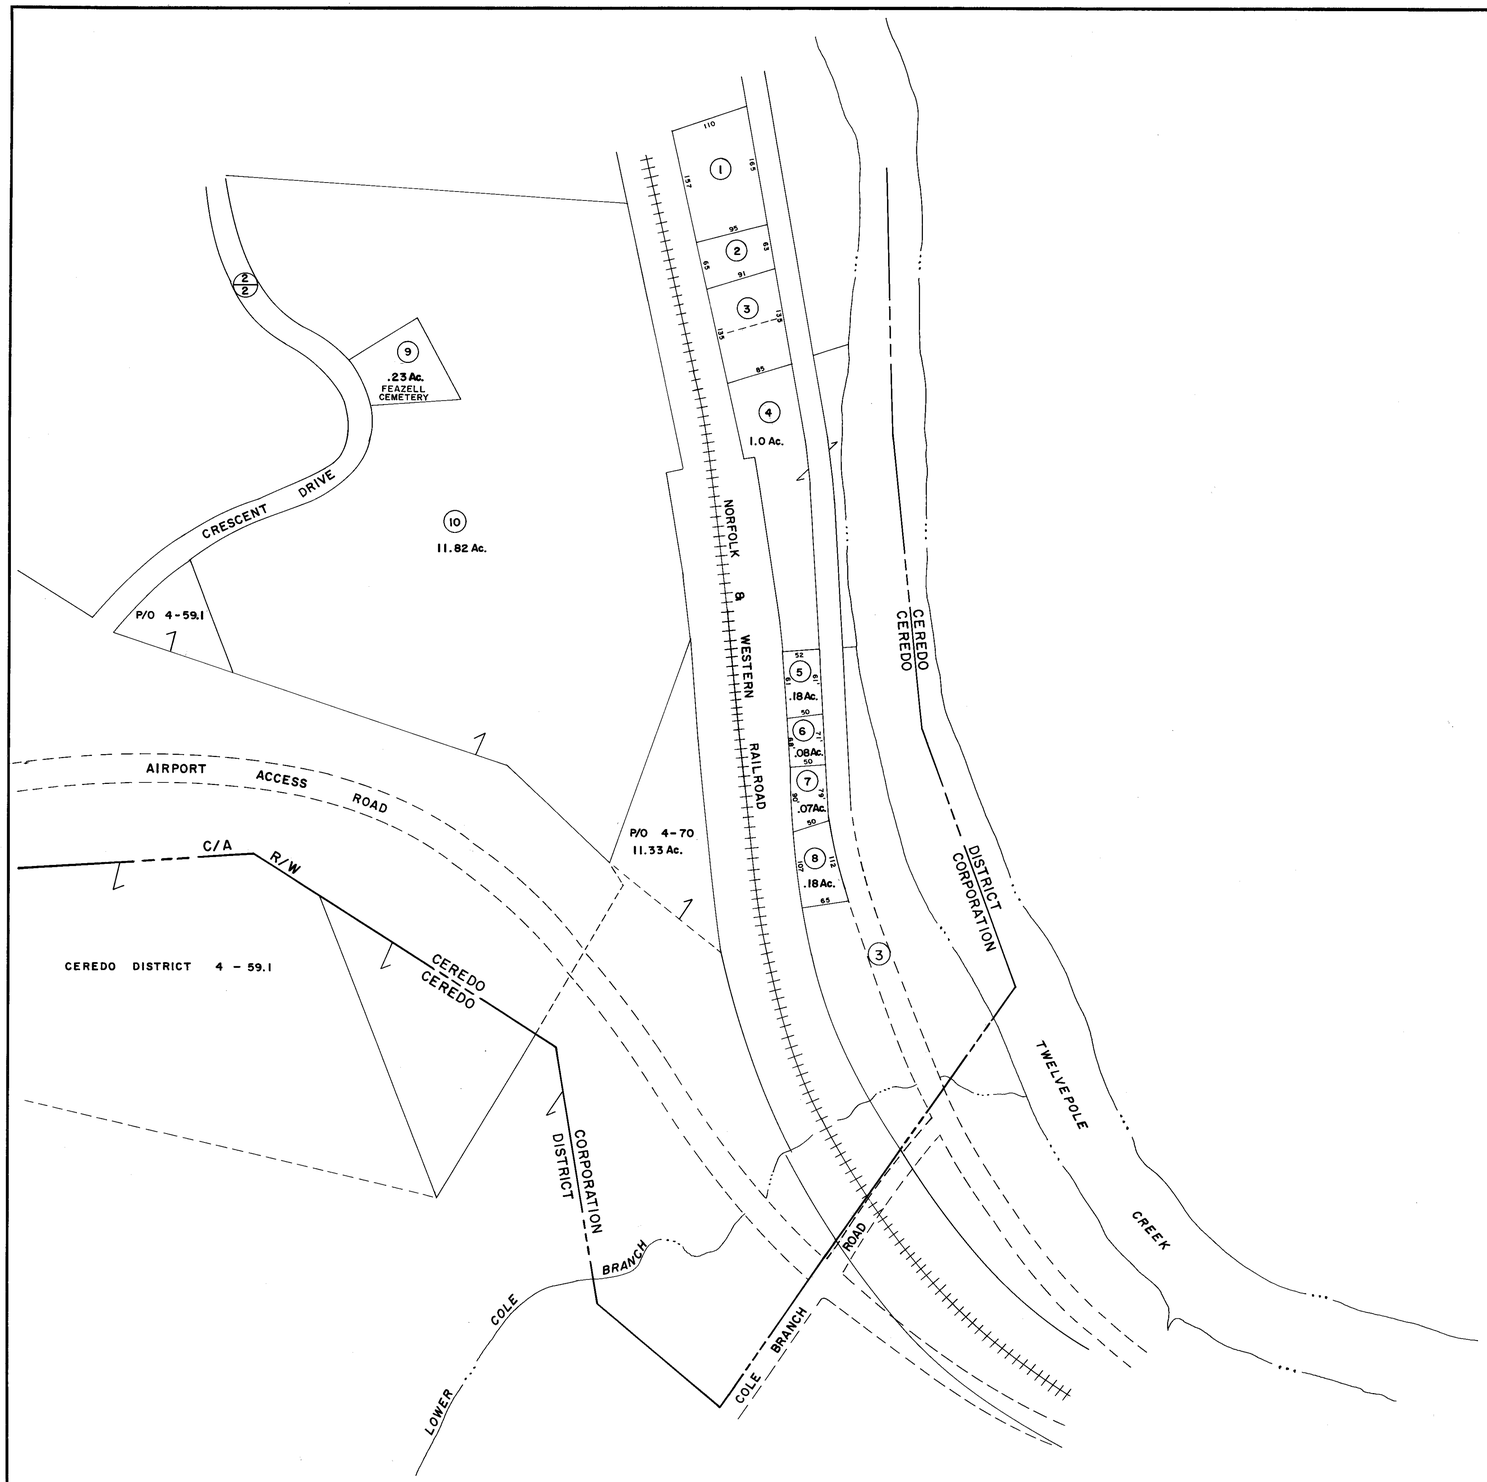

For Tax Purposes Only

Prepared by
STATE TAX DEPARTMENT
STATE TAX COMMISSIONER
CHARLESTON, WV.

LEGEND

Property line		Original lot line	
Edge of pavement or roadway		Deed lot number	(15)
Corporation line		Parcel or index number	(99)
District line		Improvement	o
County line		Railroad	
State line		Scaled dimension	(S)
Land hook		Deed dimension	(D)
Water		Calculated area	(C)

REVISIONS

New Map 7/1/87

RESTRICTION

All tax maps created under the provisions of reappraisal legislation are the property of the State of West Virginia and the reproduction, copying, distribution or sale of such tax maps or any copies thereof without the written permission of the State Tax Commissioner is prohibited by law.

KEY MAP

	12	
13	14	

WAYNE COUNTY, W. VA.

Office of Assessor

CITY OF CEREDO

SHEET 14

Date, Aerial Photography:
Photo No:

Date, Map:
Scale: 1" = 100'