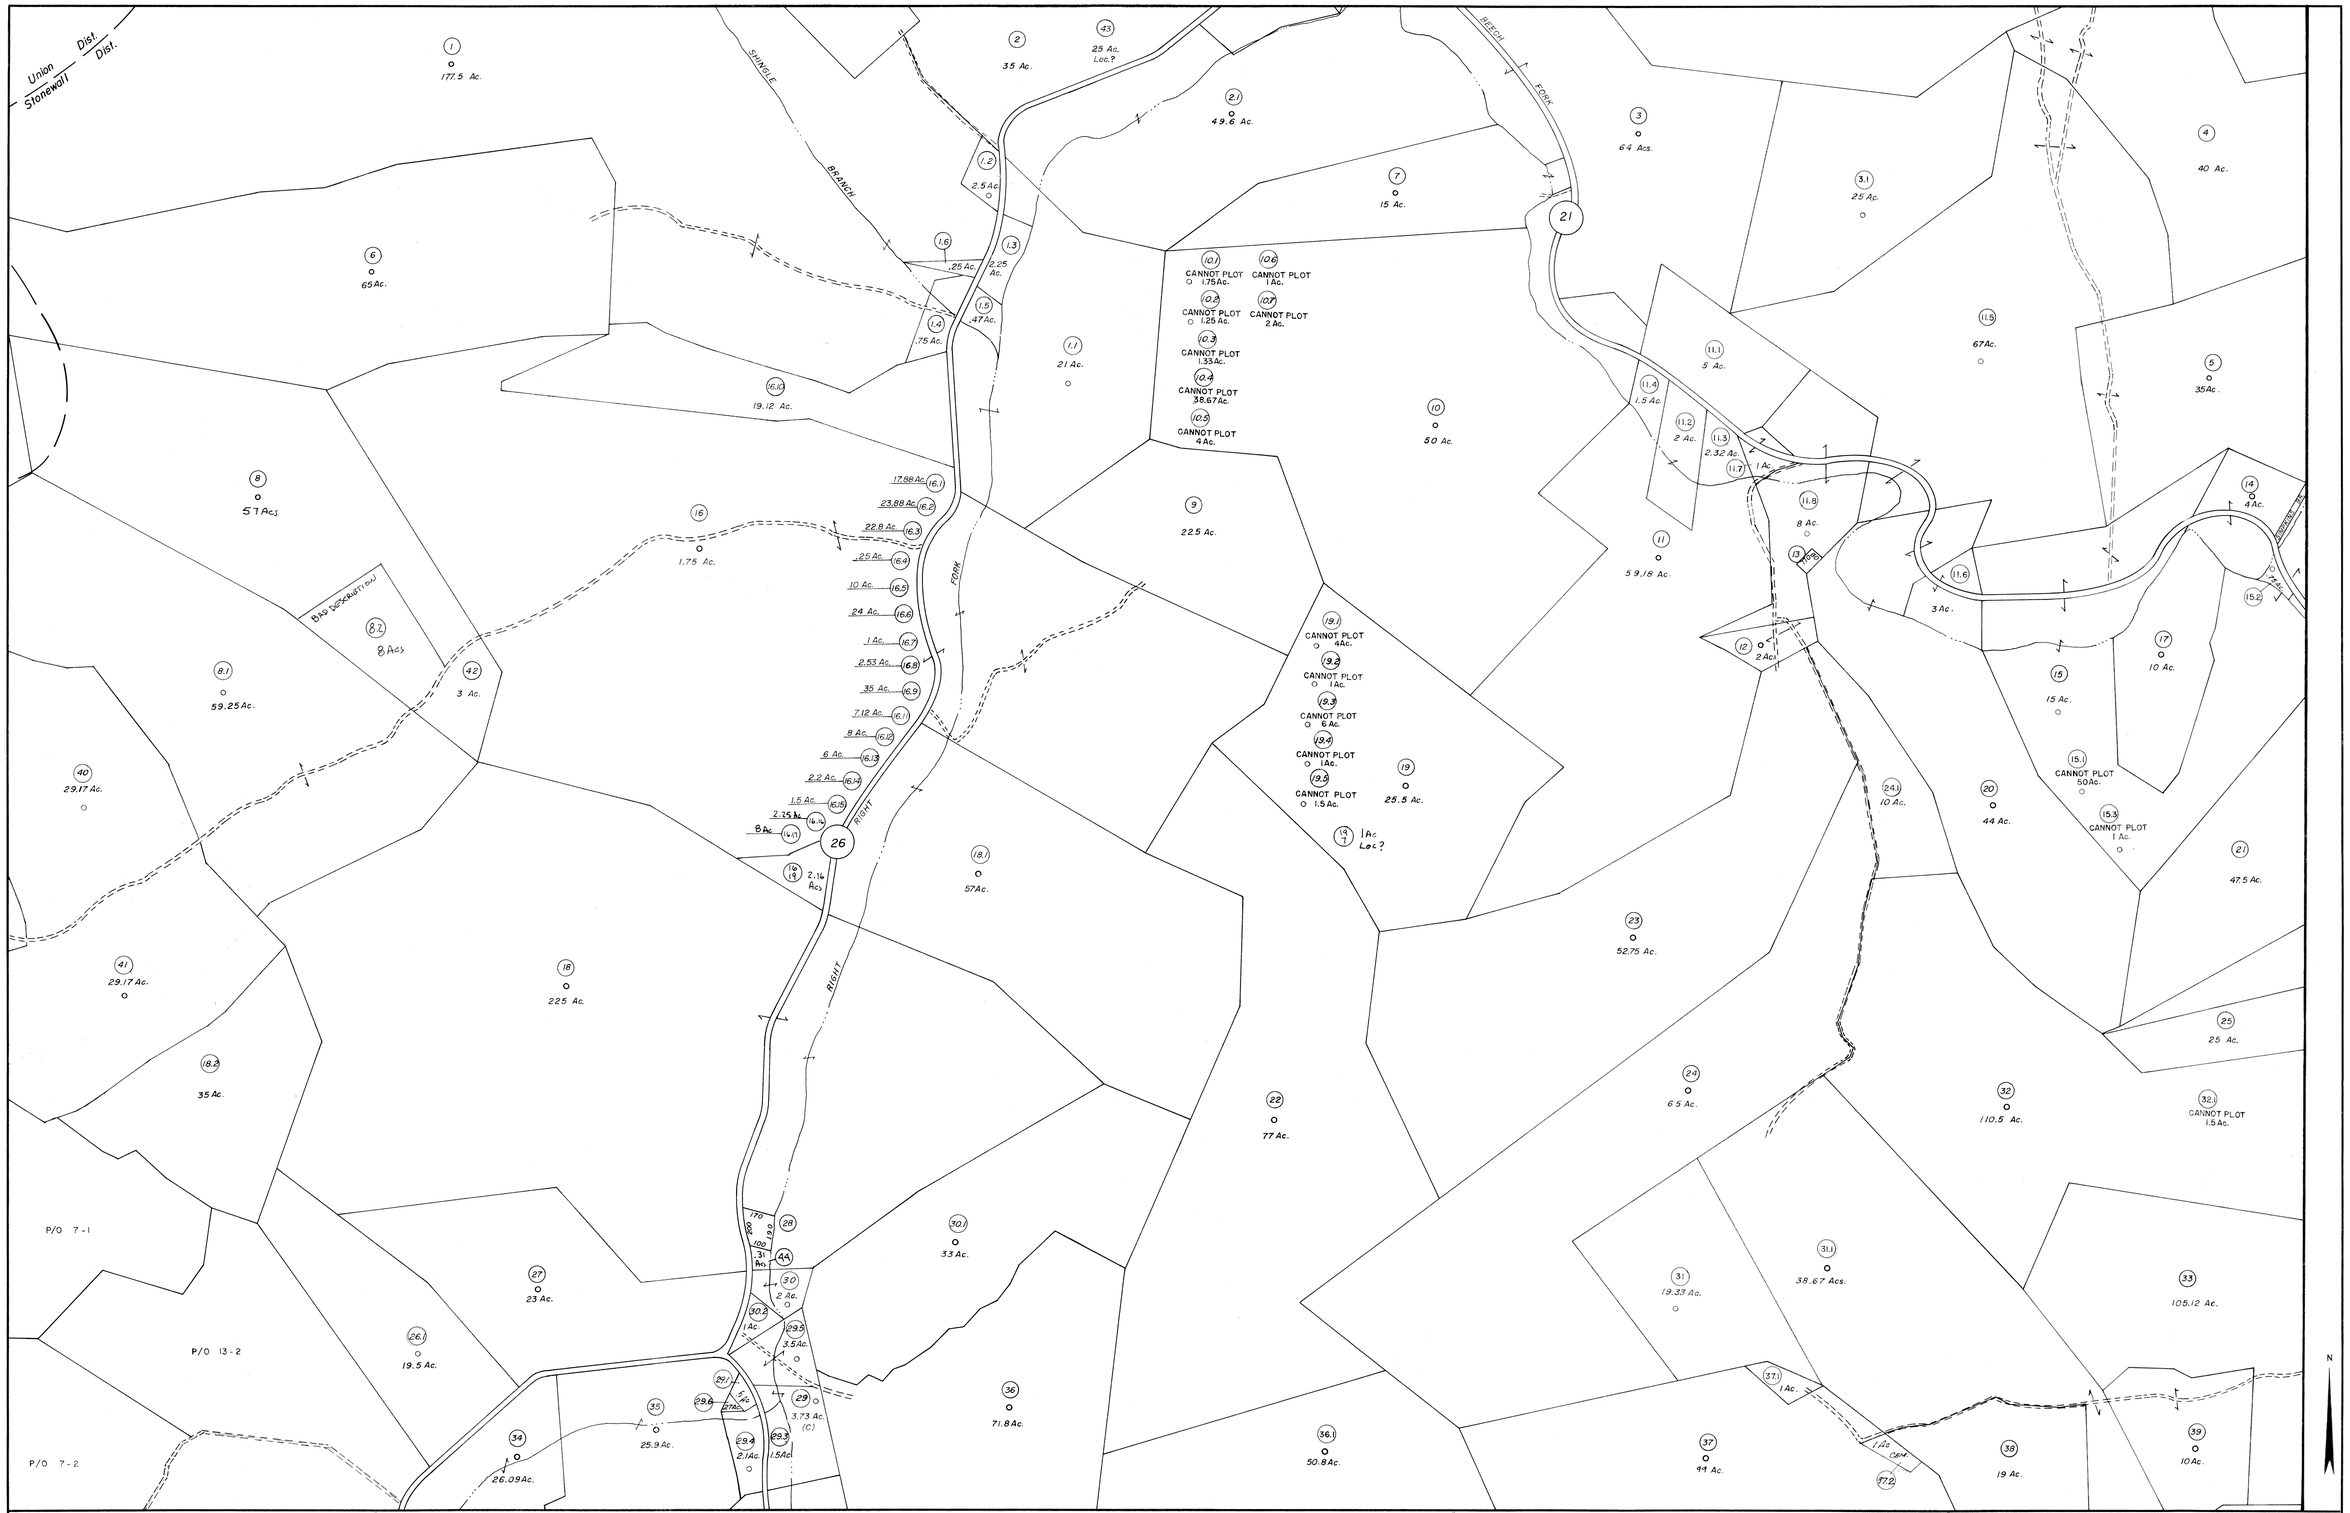

SHEET				INDEX
	–	4	5	
	–	8	9	
	12	13	14	

PREPARED BY

BOOTHE CO. INC.

GREENSBORO, N.C.

Legend

Property line		Original lot line	
Edge of pavement or roadway		Deed lot number in parenthesis	(15)
Corporation line		Parcel or index number in circle	(15)
District line		Improvement	
County line		Railroad	

Revisions

1	May 1961	9		17	PENTREE, INC. 7/1/83
2	October 1963 —— Rodgers	10		18	DELETED PARCEL NO. 15A
3	Aug 30-72 [illegible]	11		19	
4	REV. TO 7-1-88 R.E.B.	12		20	
5	EXCALIBUR 6/99	13		21	
6		14		22	
7		15		23	
8		16		24	

WAYNE COUNTY — WEST VIRGINIA

Office of Assessor

For Tax Purposes Only

STONEWALL DISTRICT

City — Town — District:

Map No: 8

Date, Aerial Photography: Apr 1960 Date, Map: Dec 1960

Photo No: 11-1-54, 96, 98 Scale: 1" = 400'

NO. 156 IMPERIAL A. & B. SMITH CO., PGH., PA.

PR 6291-1062